

Tirlithriad Tylorstown Cam 4

Tylorstown Landslip Phase 4



Allwedd | Key:

 Ffin Llinell Goch
Red line boundary

www.rctcbc.gov.uk/CymrydRhan

Gwireddu eich blaenoriaethau
#buddsoddiadRhCT


www.rctcbc.gov.uk/GetInvolved

Delivering your priorities
#RCTinvest




Tirlithriad Tylorstown Cam 4

Tylorstown Landslip Phase 4

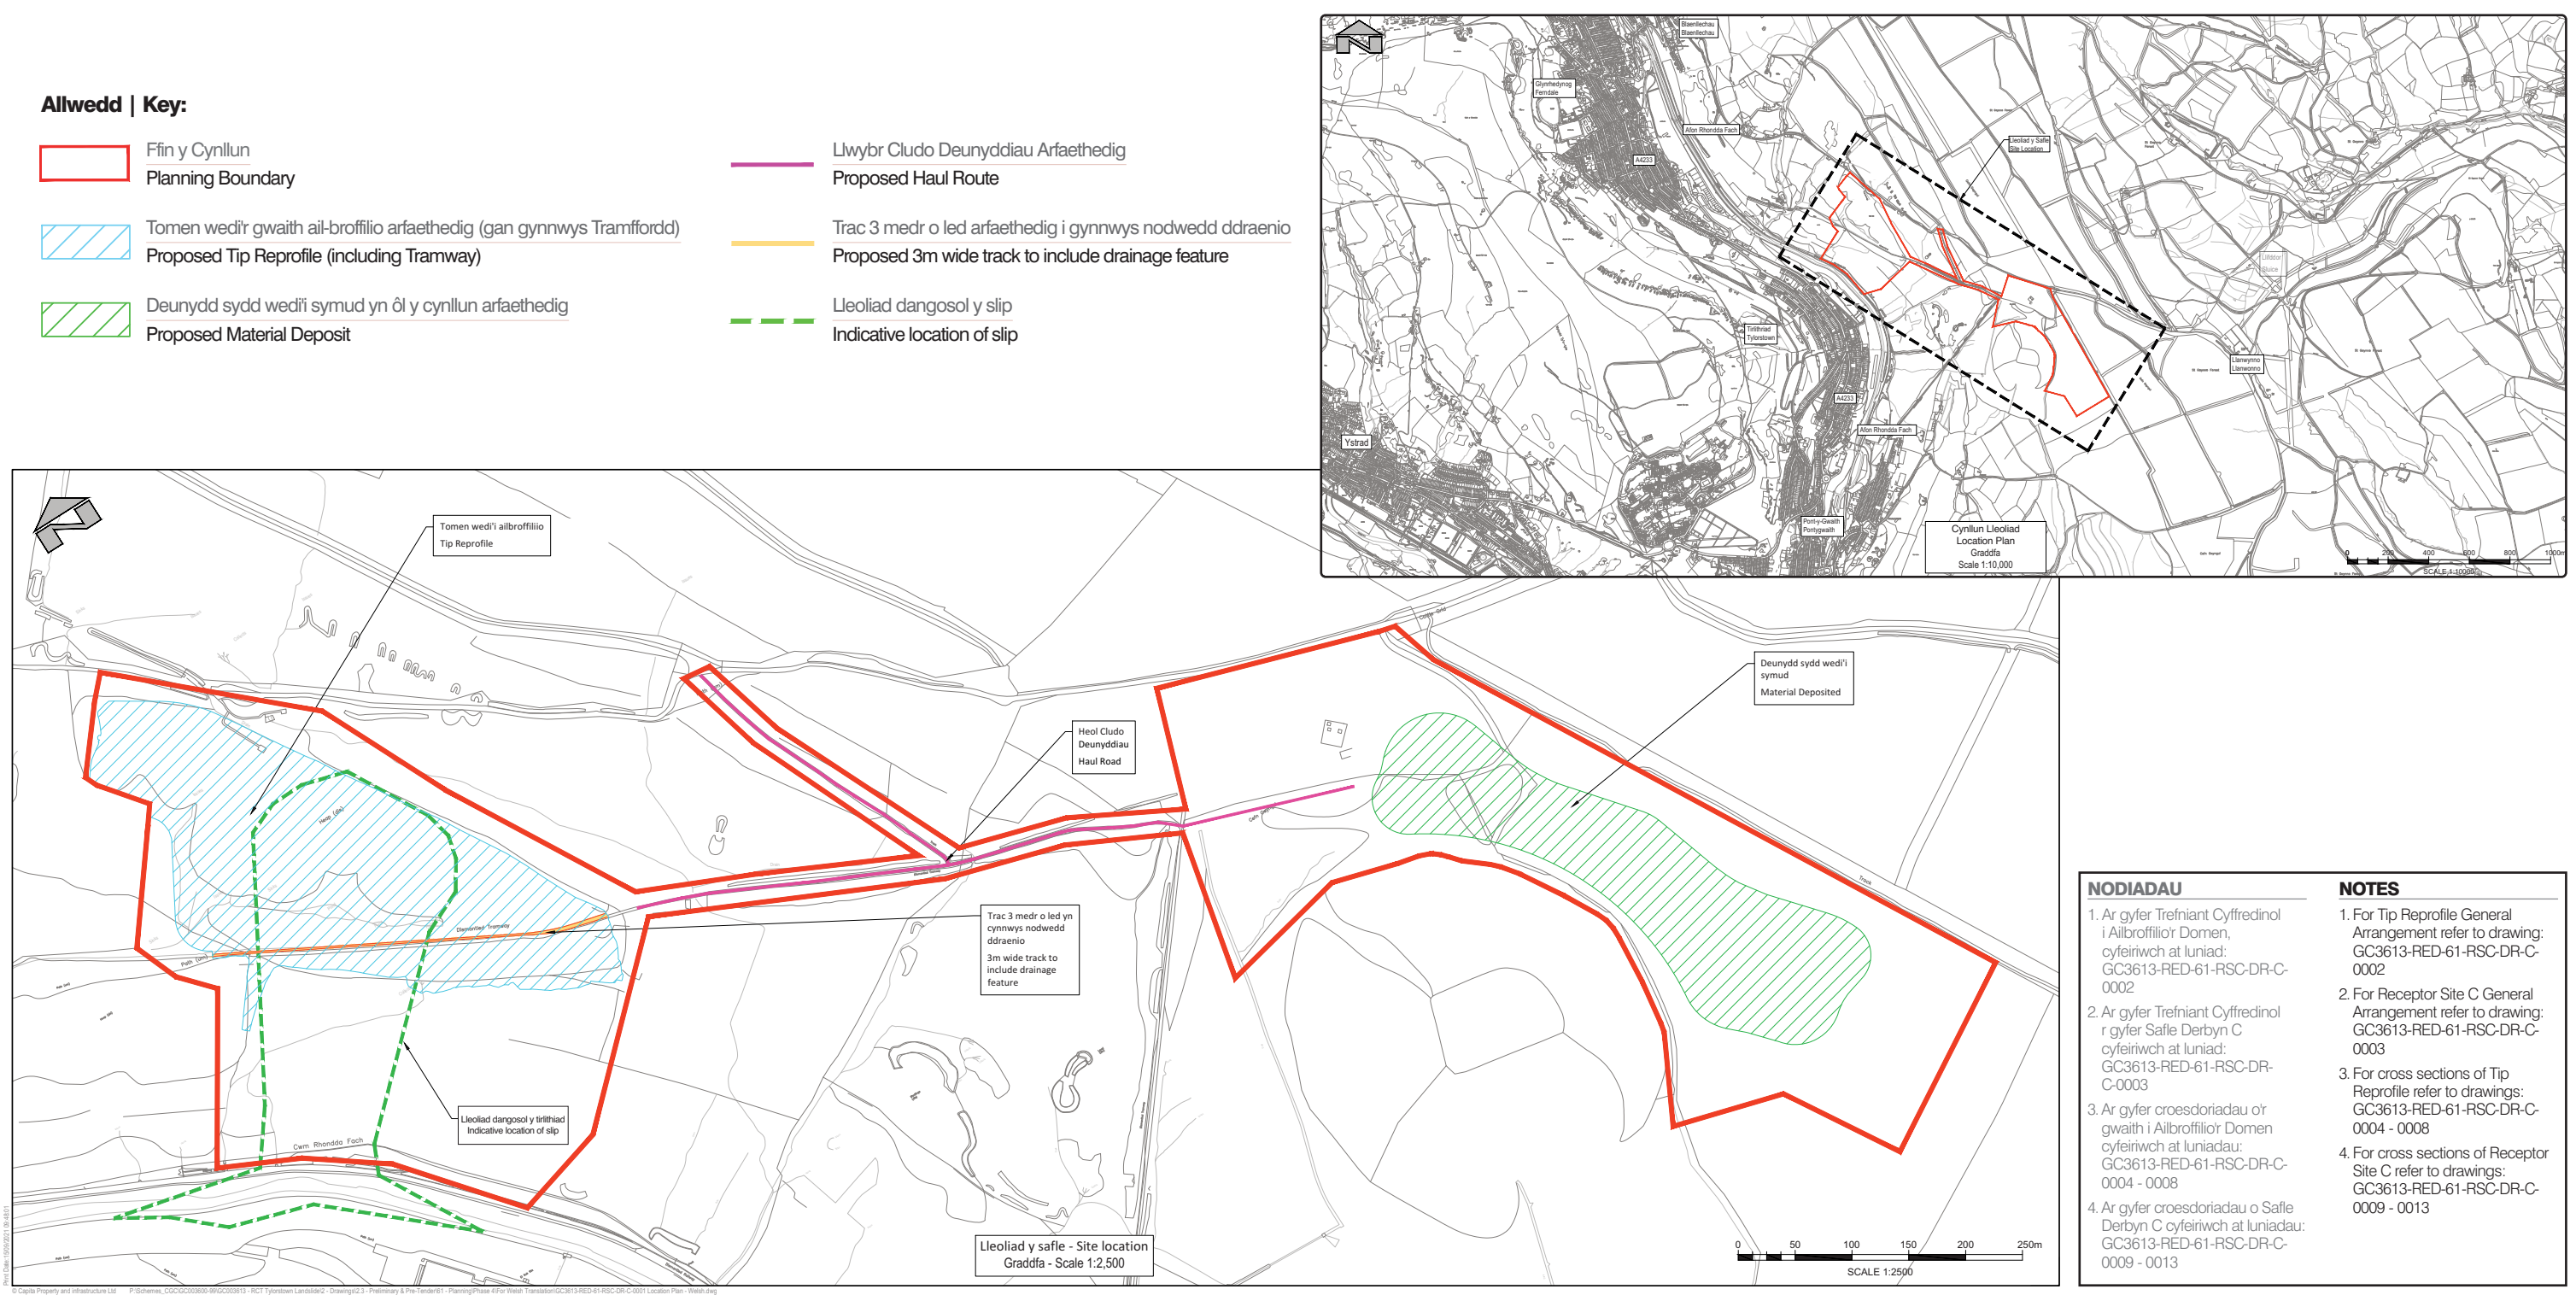

Tirlithriad Tylorstown Cam 4

Tylorstown Landslip Phase 4

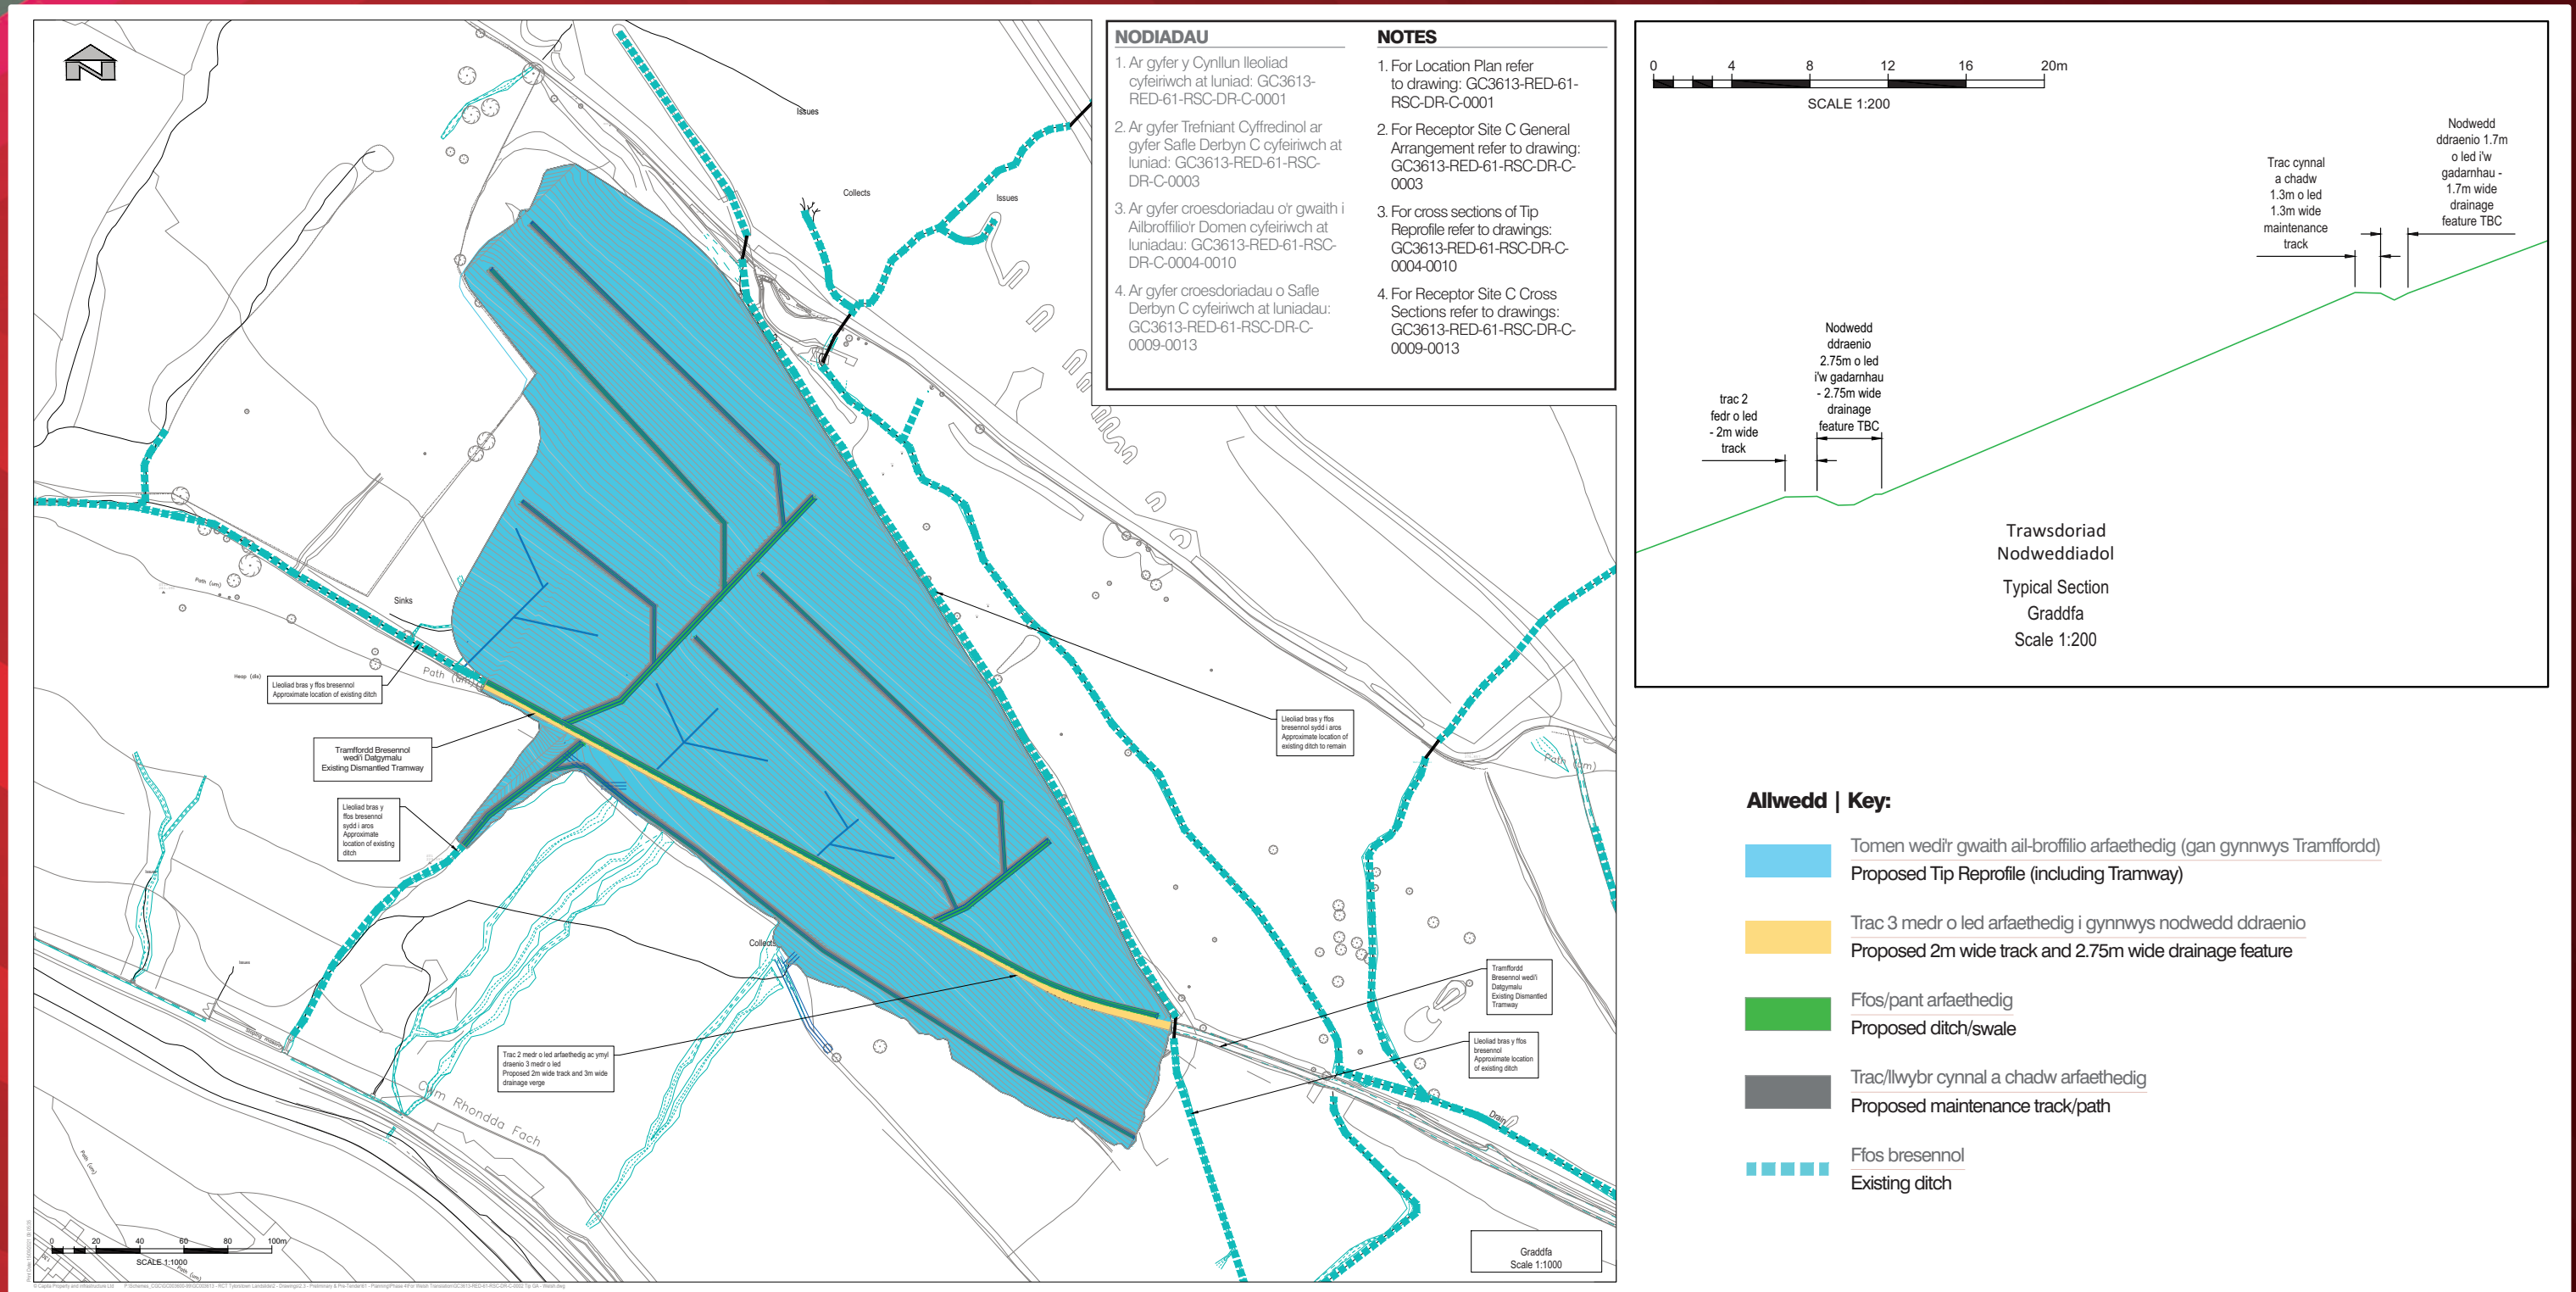

www.rctcbc.gov.uk/CymrydRhan


Gwireddu eich blaenoriaethau
#buddsoddiadRhCT

www.rctcbc.gov.uk/GetInvolved

Delivering your priorities
#RCTinvest


Tirlithriad Tylorstown Cam 4

Tylorstown Landslip Phase 4

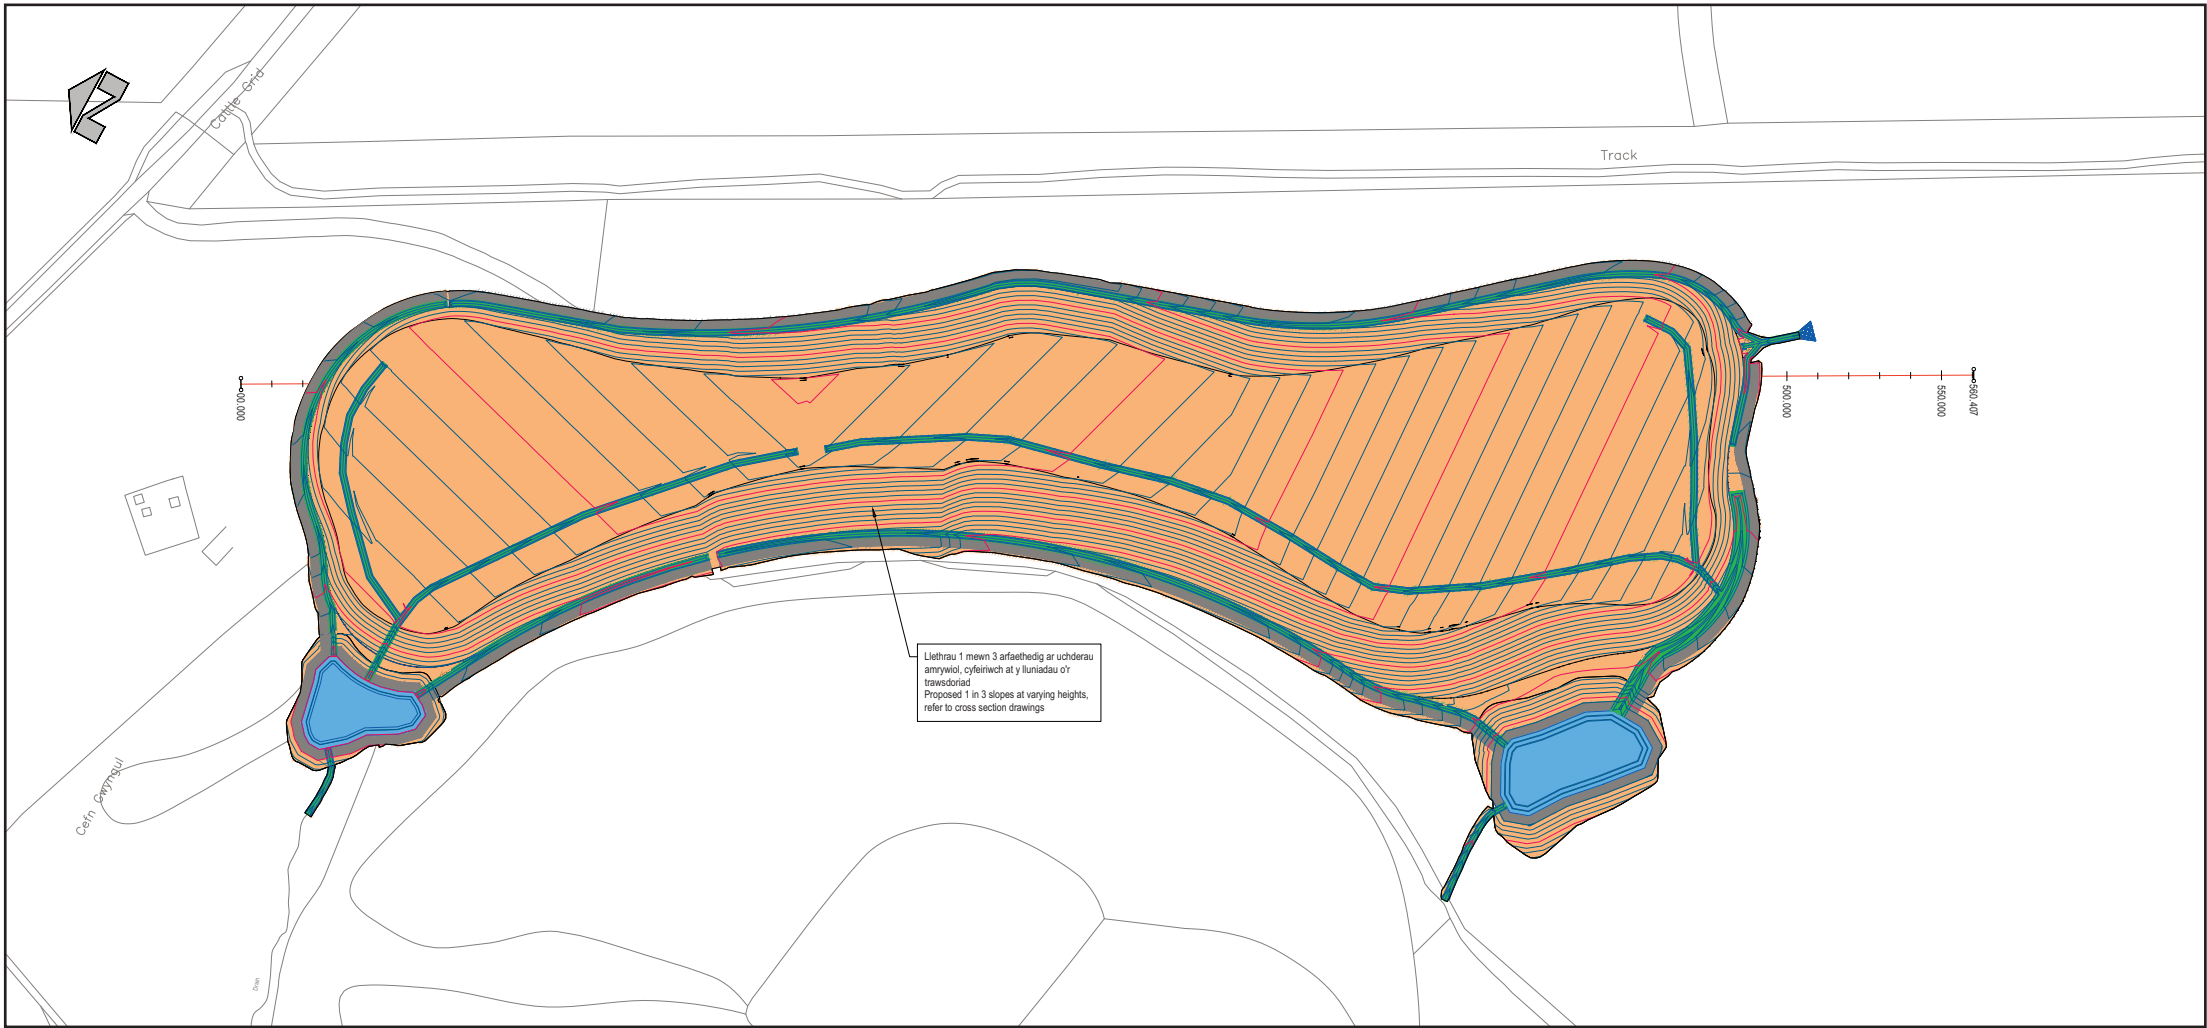

- Allwedd | Key:**
- Deunydd wedi'i osod Arfaethedig
Proposed Deposited Material
 - Prif Gyfuchlin Arfaethedig (bob 2.5 metr)
Proposed Contour Major (2.5m intervals)
 - Is Gyfuchlin Arfaethedig (bob 0.5 metr)
Proposed Contour Minor (0.5m intervals)

- NODIADAU**
- Ar gyfer y Cynllun lleoliad cyfeirir at luniad: GC3613-RED-61-RSC-DR-C-0001
 - Ar gyfer Trefniant Cyffredinol ar gyfer y gwaith i Ailbroffio'r Domen cyfeirir at luniad: GC3613-RED-61-RSC-DR-C-0002
 - Ar gyfer croesdoriadau o'r gwaith i Ailbroffio'r Domen cyfeirir at luniadau: GC3613-RED-61-RSC-DR-C-0004-0010
 - Ar gyfer croesdoriadau o Safle Derbyn C cyfeirir at luniadau: GC3613-RED-61-RSC-DR-C-0009-0013
- NOTES**
- For Location Plan refer to drawing: GC3613-RED-61-RSC-DR-C-0001
 - For Tip Reprofile General Arrangement refer to drawing: GC3613-RED-61-RSC-DR-C-0002
 - For cross sections of Tip Reprofile refer to drawings: GC3613-RED-61-RSC-DR-C-0004-0008
 - For cross sections of Receptor Site C refer to drawings: GC3613-RED-61-RSC-DR-C-0009-0013

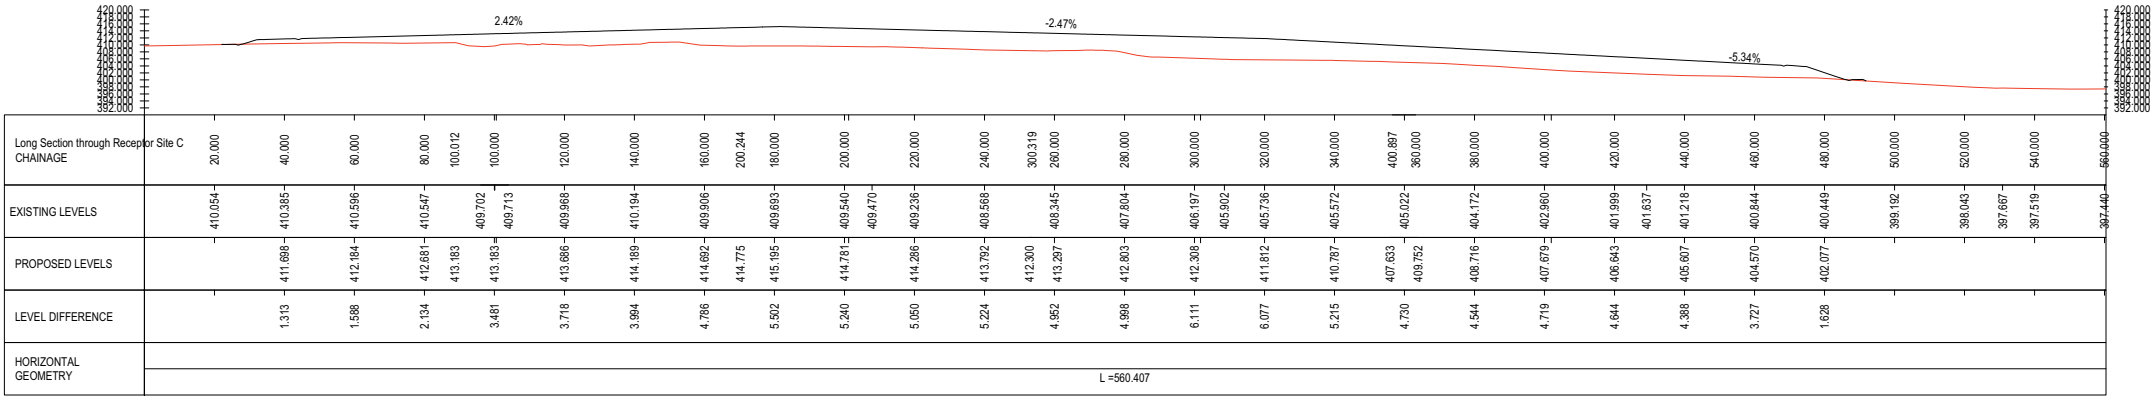

- Allwedd | Key:**
- Arolwg Tir Presennol
Existing Ground survey
 - Tir Arfaethedig
Proposed Ground
- Trychiad Hir drwy Safle Derbyn C
Gradda H 1:1000, V 1:1000
- Long Section through Receptor Site C
SCALE: H 1:1000, V 1:1000
- 0 20 40 60 80 100m
SCALE 1:1000


www.rctcbc.gov.uk/CymrydRhan
Gwireddu eich blaenoriaethau
#buddsoddiadRhCT

www.rctcbc.gov.uk/GetInvolved
Delivering your priorities
#RCTinvest



Tirlithriad Tylorstown Cam 4

Tylorstown Landslip Phase 4

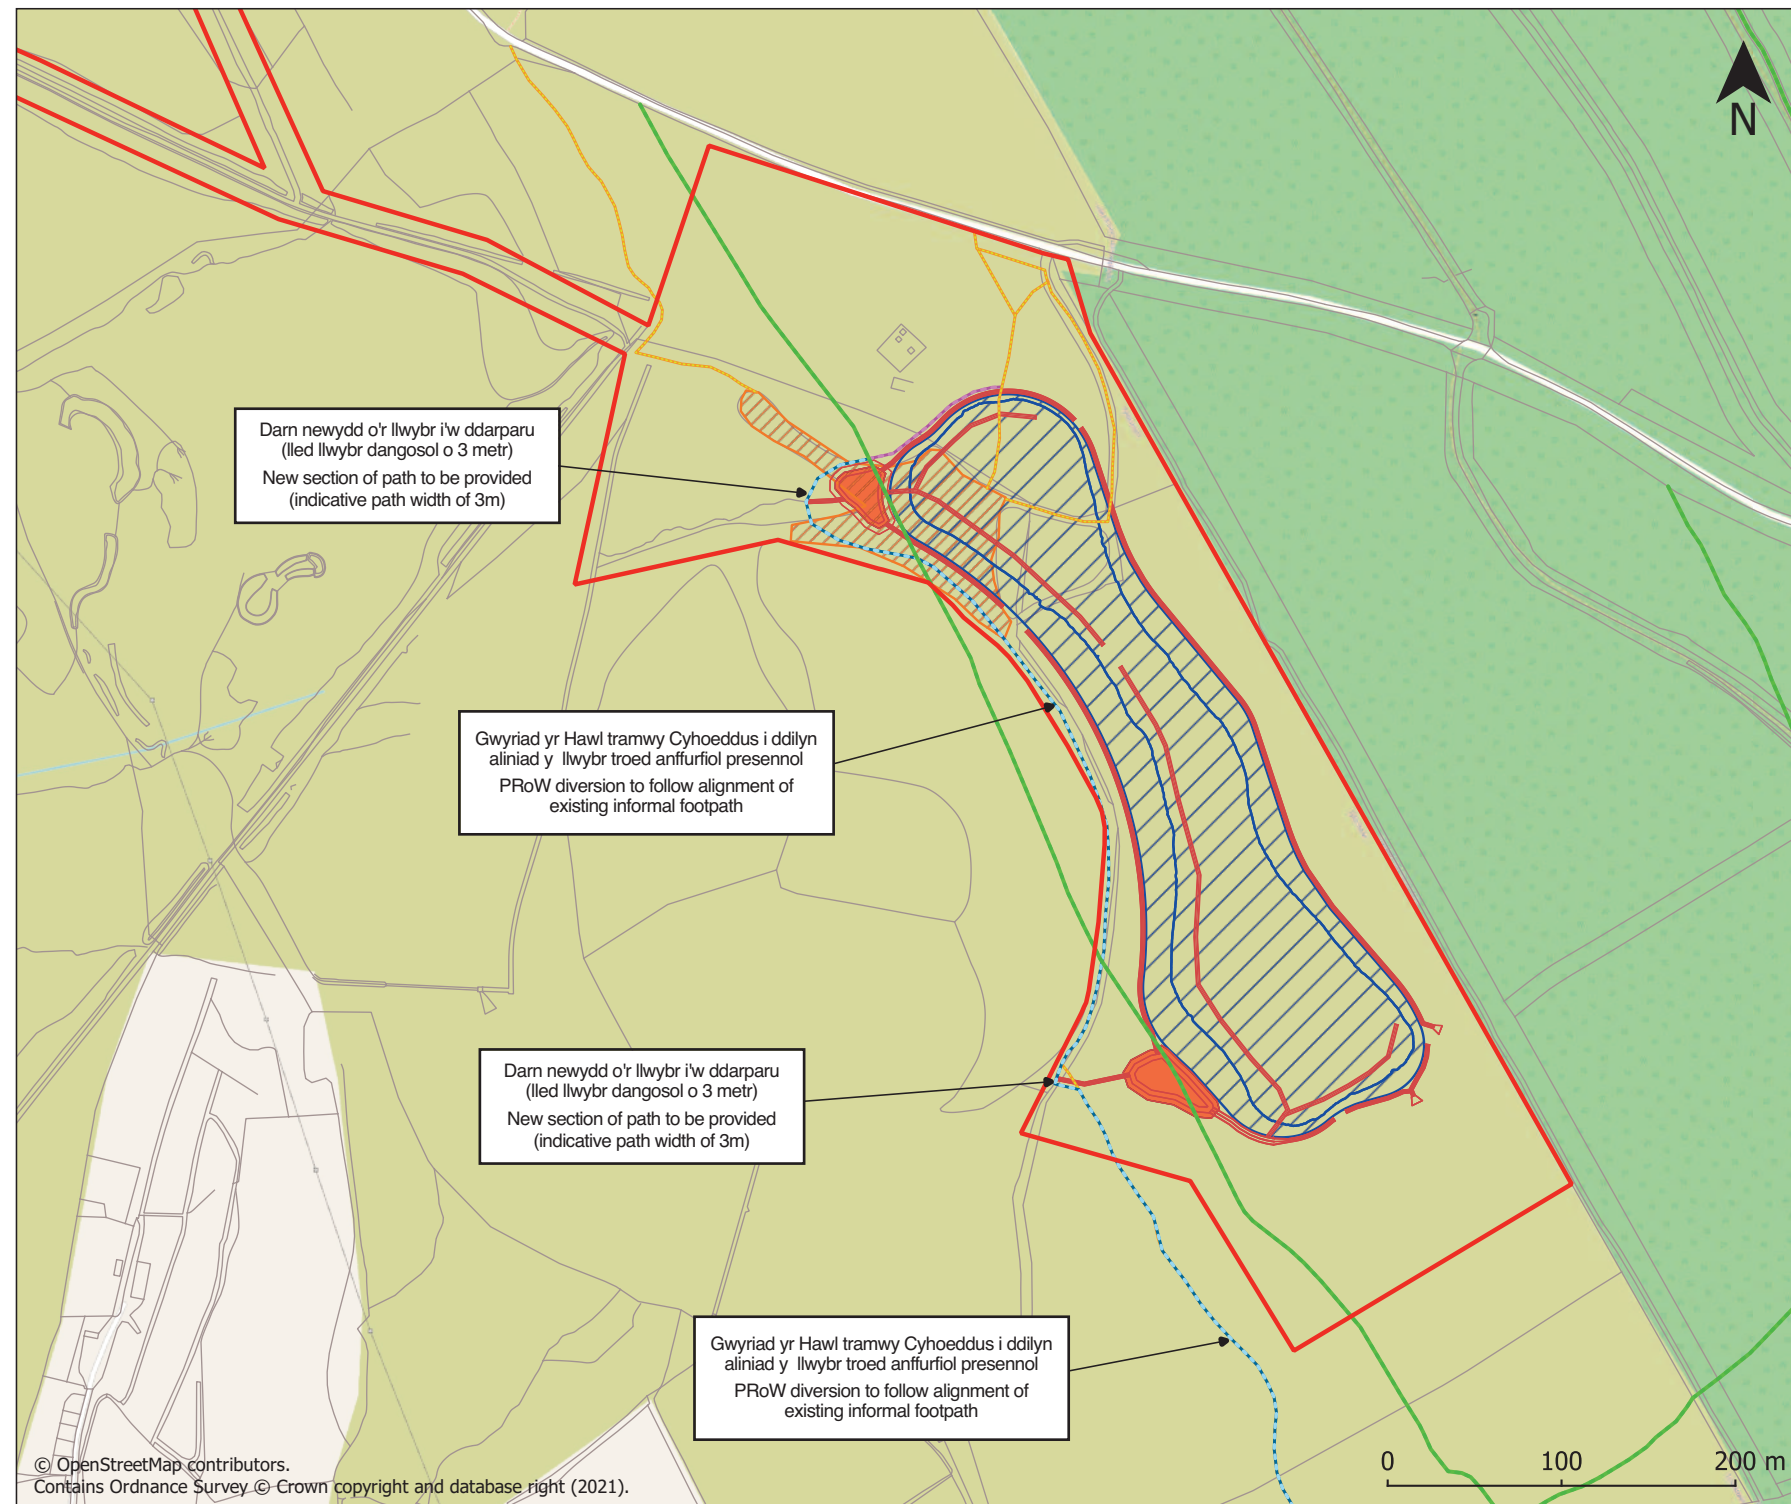

Allwedd | Key:

- Ffin y Cynllun (mewn coch)
Planning Red Line Boundary
- Hawl Tramwy Cyhoeddus
Public Right of Way
- Gwriad yn yr Hawl Tramwy Cyhoeddus
Public Right of Way Diversion
- Llwybrau Troed Anffurfiol
Informal Footpaths
- Gwriad Anffurfiol i'r Llwybr Troed
Informal Path Diversion
- Swales
Swales
- Pridd heb Dyfiant
Bare Earth
- Safle Derbynnnydd (Cronfa Natur)
Receptor Site (Nature Reserve)
- Pyllau Gwanhau
Attenuation Areas

www.rctcbc.gov.uk/CymrydRhan


Gwireddu eich blaenoriaethau
#buddsoddiadRhCT

www.rctcbc.gov.uk/GetInvolved

Delivering your priorities
#RCTinvest

Tirlithriad Tylorstown Cam 4

Tylorstown Landslip Phase 4

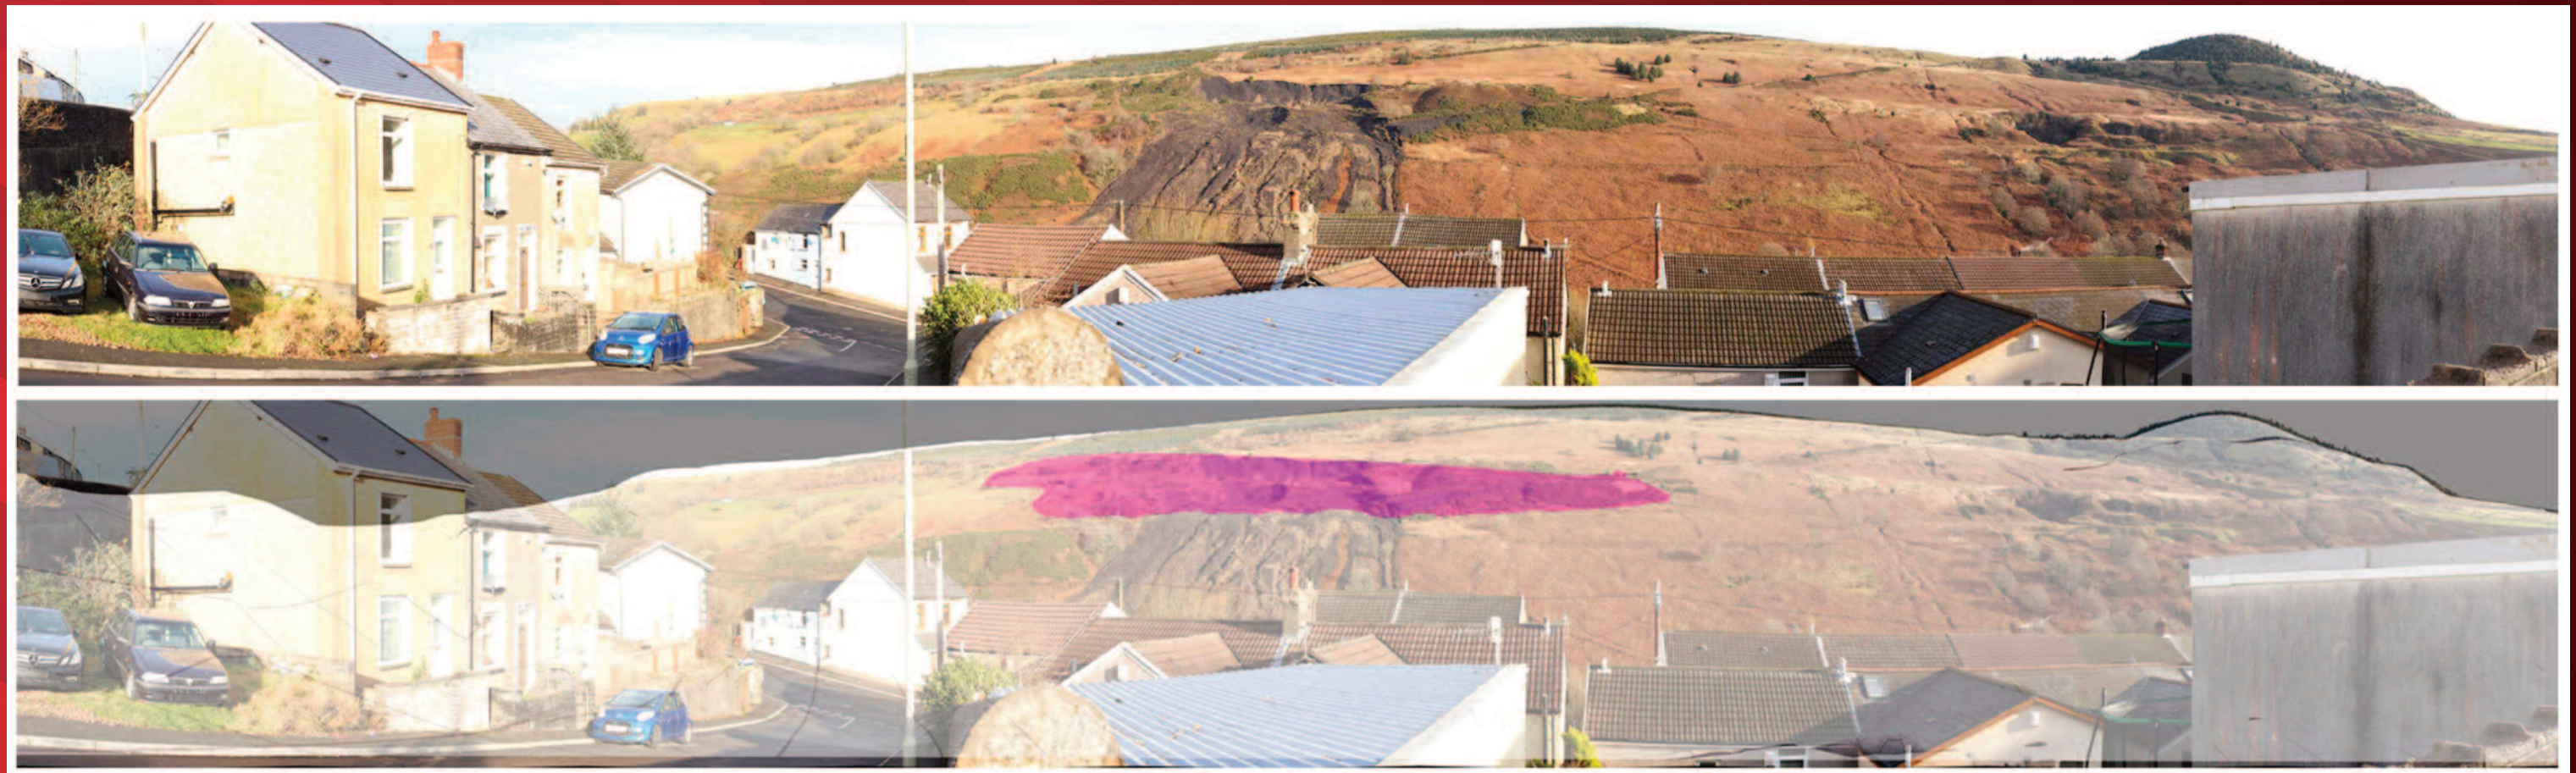

www.rctcbc.gov.uk/CymrydRhan

Gwireddu eich blaenoriaethau
#buddsoddiadRhCT

www.rctcbc.gov.uk/GetInvolved

Delivering your priorities
#RCTinvest



Tirlithriad Tylorstown Cam 4

Tylorstown Landslip Phase 4



www.rctcbc.gov.uk/CymrydRhan

Gwireddu eich blaenoriaethau
#buddsoddiadRhCT

www.rctcbc.gov.uk/GetInvolved

Delivering your priorities
#RCTinvest

