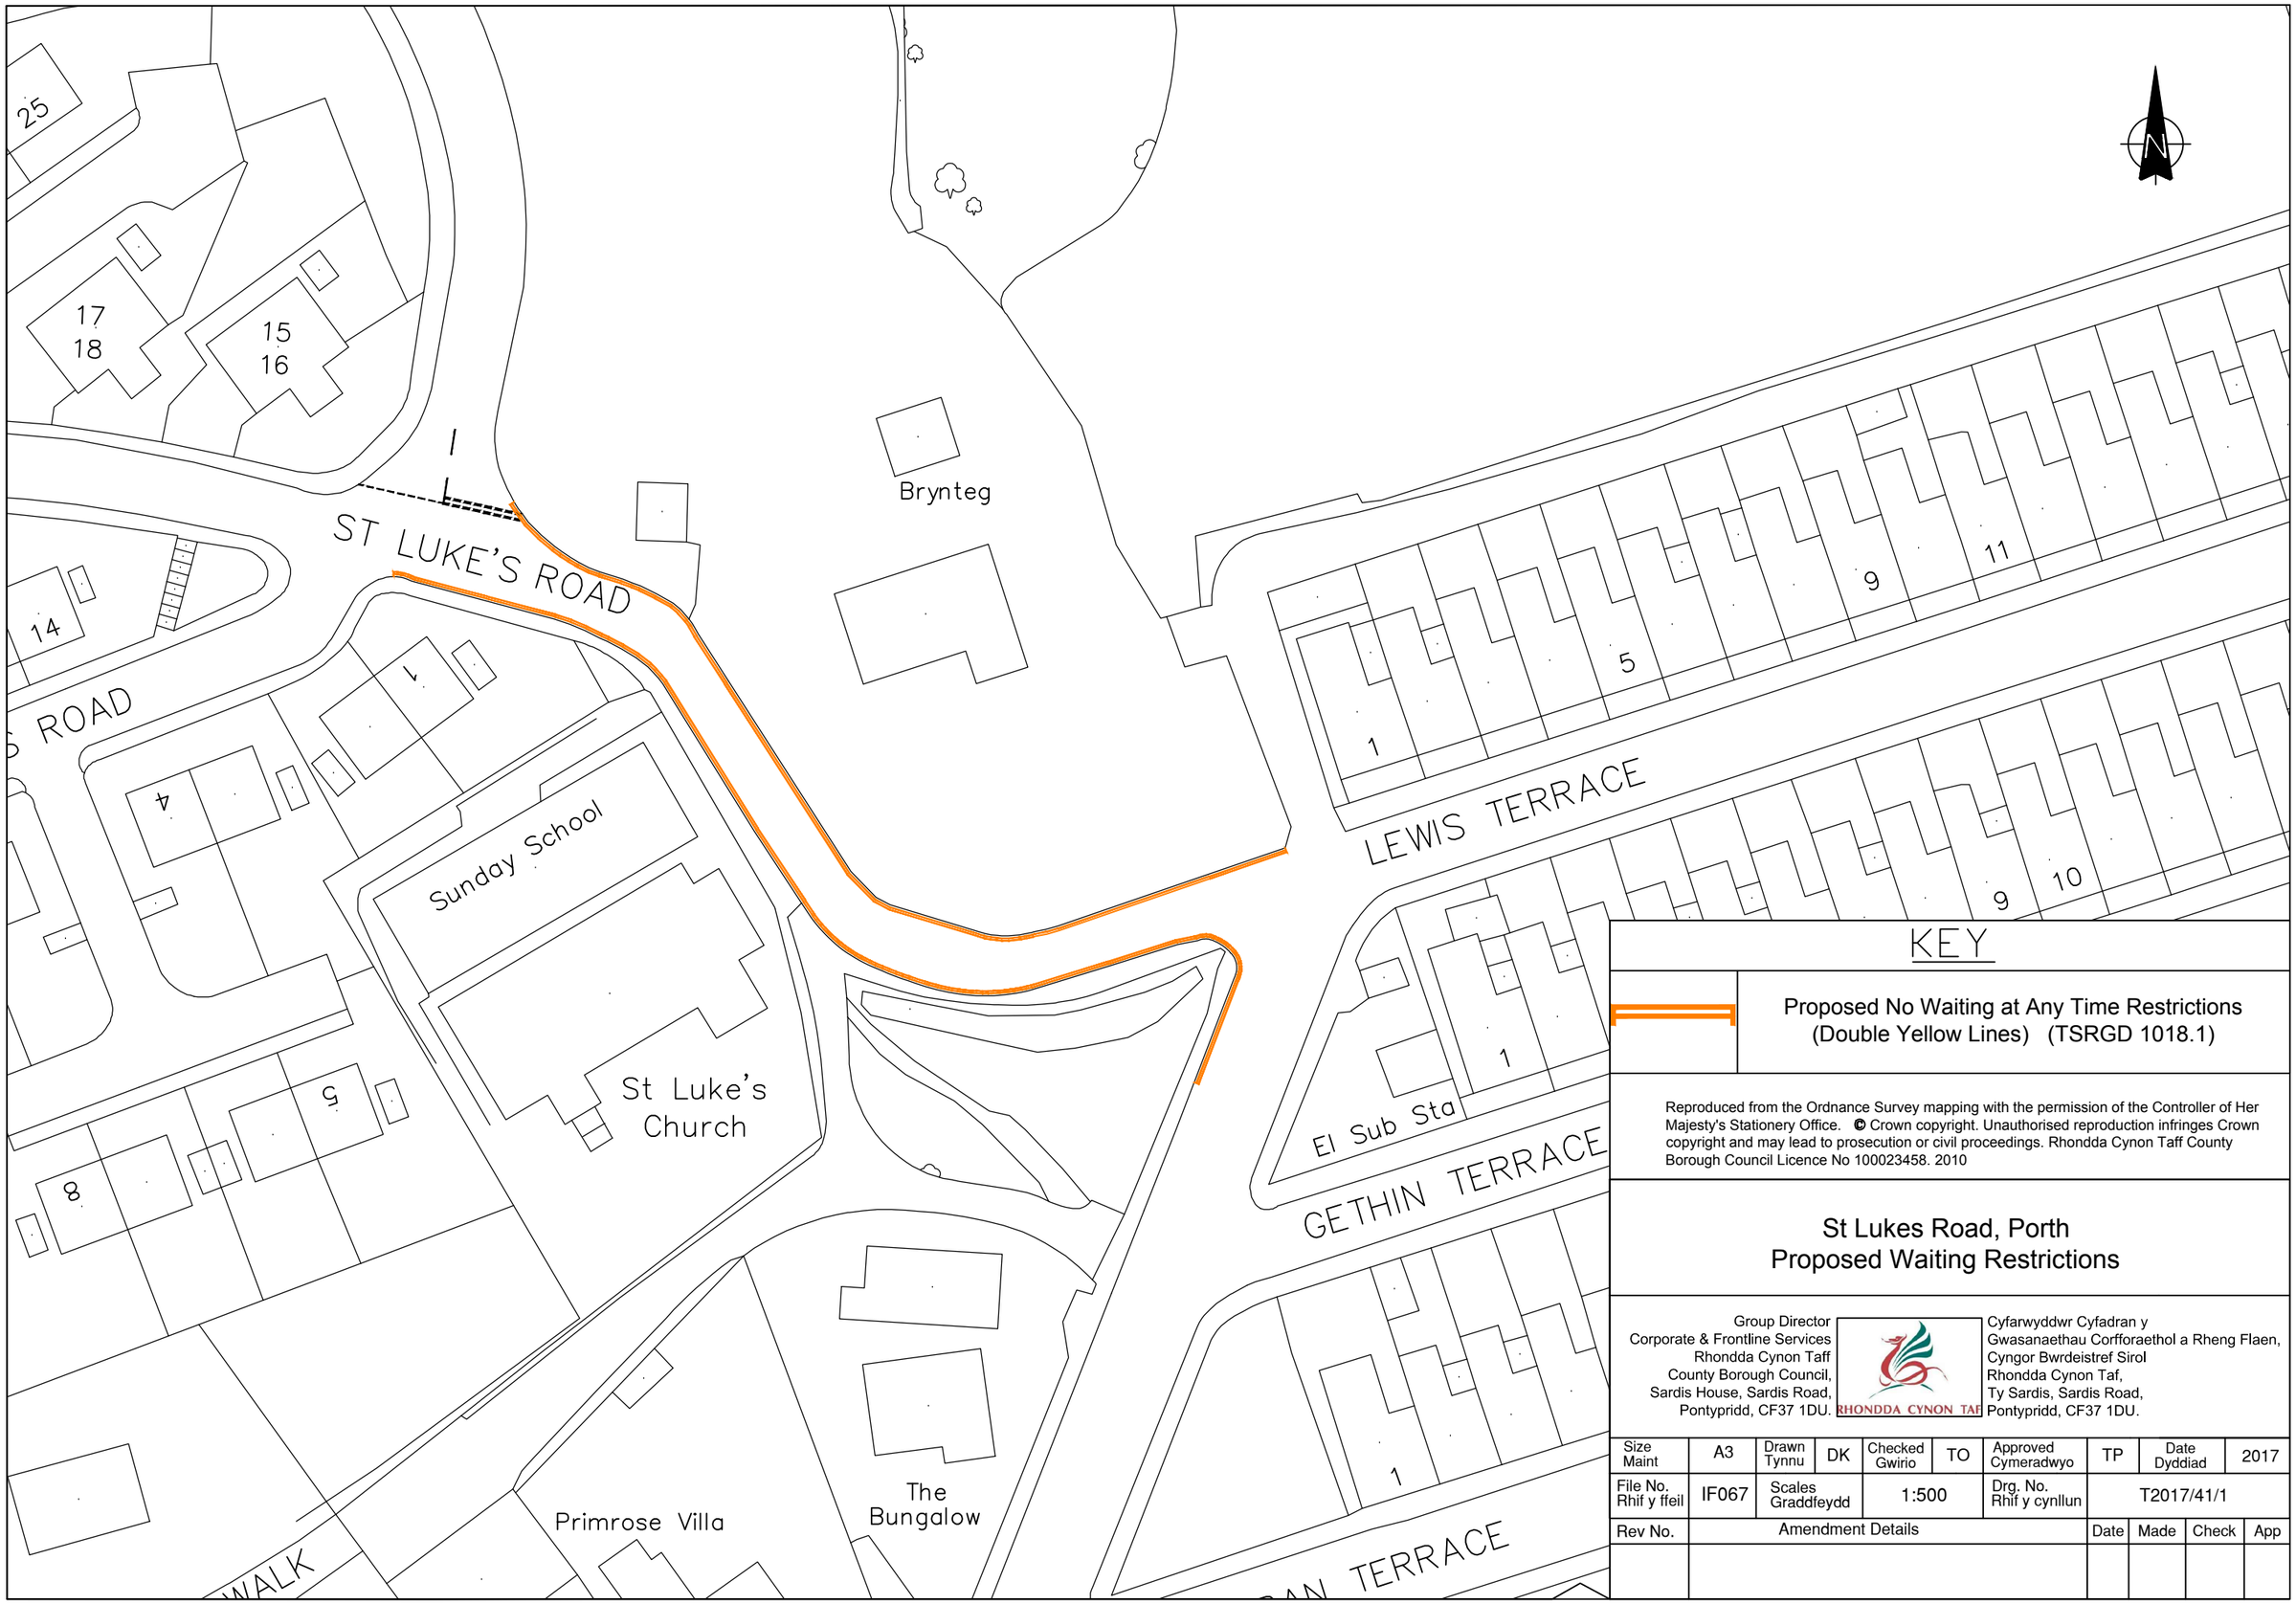

KEY

Proposed No Waiting at Any Time Restrictions (Double Yellow Lines) (TSRGD 1018.1)

Reproduced from the Ordnance Survey mapping with the permission of the Controller of Her Majesty's Stationery Office. © Crown copyright. Unauthorised reproduction infringes Crown copyright and may lead to prosecution or civil proceedings. Rhondda Cynon Taff County Borough Council Licence No 100023458. 2010

St Lukes Road, Porth
Proposed Waiting Restrictions

Group Director
Corporate & Frontline Services
Rhondda Cynon Taff
County Borough Council,
Sardis House, Sardis Road,
Pontypridd, CF37 1DU.

RHONDDA CYNON TAF

Cyfarwyddwr Cyfadran y
Gwasanaethau Corfforaethol a Rheng Flaen,
Cyngor Bwrdeistref Sirol
Rhondda Cynon Taf,
Ty Sardis, Sardis Road,
Pontypridd, CF37 1DU.

Size Maint	A3	Drawn Tynnu	DK	Checked Gwirio	TO	Approved Cymeradwyo	TP	Date Dyddiad	2017
File No. Rhif y ffeil	IF067	Scales Graddfeydd		1:500		Drg. No. Rhif y cynllun	T2017/41/1		

Rev No.	Amendment Details	Date	Made	Check	App