Cynllun lleoliad ar gyfer y mapiau y cyfeirir atyn nhw yng Ngorchymyn Prynu Gorfodol 2020 (Deuoli Ffordd Coed-eláí, yr A4119) Cyngor Bwrdeistref Sirol Rhondda Cynon Taf

Location Plan for the Maps Referred to in the Rhondda Cynon Taf County Borough Council (A4119 Coedely Dualling) Compulsory Purchase Order 2020

I beidio â graddfa
Not to Scale

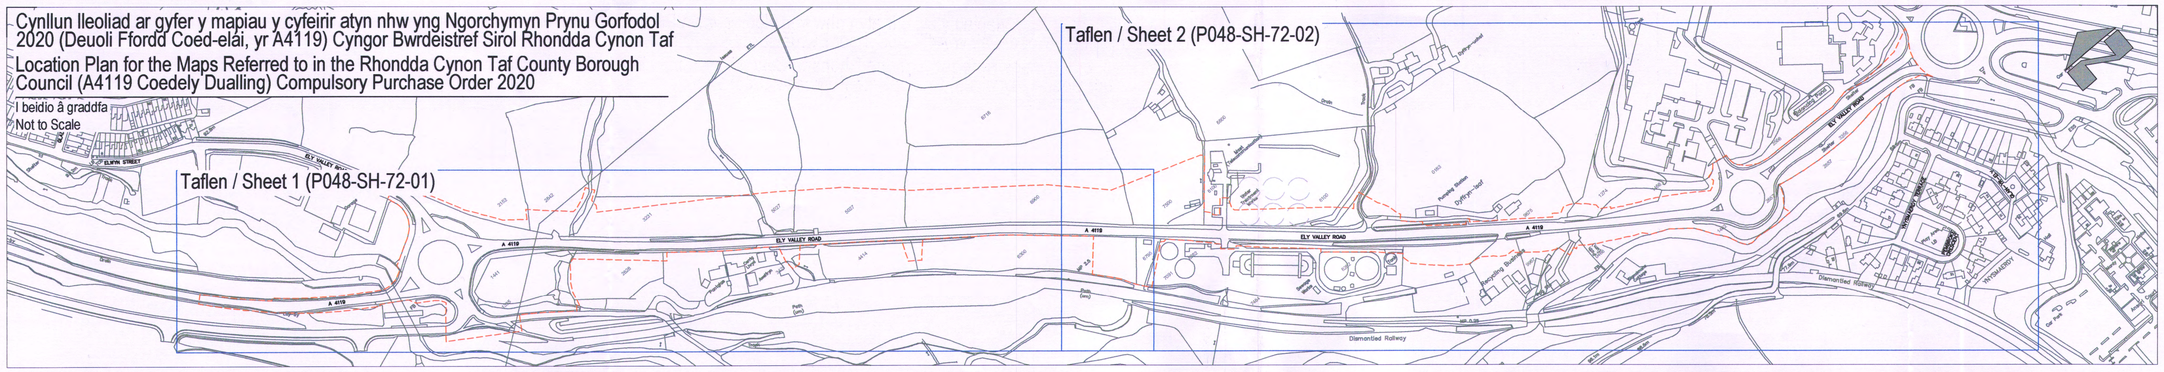

RHODDIR DAN SÊL CYNGOR BWRDEISTREF SIROL RHONDDA CYNON TAF

AR Y DIWRNOD HWN O FIS
YN Y FLWYDDYN DWY FIL AC UGAIN

GIVEN UNDER THE SEAL OF
RHONDDA CYNON TAF
COUNTY BOROUGH COUNCIL

THIS DAY OF
IN THE YEAR TWO THOUSAND AND TWENTY

THE COMMON SEAL OF RHONDDA CYNON TAFF COUNTY BOROUGH COUNCIL WAS AFFIXED THIS 24th DAY OF NOVEMBER 2020 IN THE PRESENCE OF

A.S. [illegible]

AUTHORISED SIGNATORY

12090/1

Manylion Addygiad/Revision Details	Gan/By	Dyddiad/Date	Addygiad/ Revision

Cleient/ Client

Cyngor Bwrdeistref Sirol
Rhondda Cynon Taf
County Borough Council

Prosiect/ Project

Ffordd Ddeuol yr A4119, Coed-eláí

A4119 Coedely Dualling

Teitl y Lluni/ Dwg Title

Map y Cyfeirir ato yng Ngorchymyn Prynu Gorfodol 2020 (Deuoli Ffordd Coed-eláí, yr A4119) Cyngor Bwrdeistref Sirol Rhondda Cynon Taf
Taflen 2 o 2

Map Referred to in the Rhondda Cynon Taf County Borough Council (A4119 Coedely Dualling) Compulsory Purchase Order 2020
Sheet 2 of 2

Rhif y Prosiect/ Project No.	Graddfa/ Scale @ A1	Graddfa/ Scale @ A3	Dyddiad/ Date
P048	1:1,250	1:2,500	Nov '20

Rhif y Lluni/ Dwg No.	Addygiad/ Revision
P048-SH-72-02	P00

Paratowyd gan/ Prepared by:	Gwirwyd gan/ Checked by:	Cymeradwywyd gan/Approved by:
JS	NM	NM

RHONDDA CYNON TAF

RHONDDA CYNON TAF
FFYNIANT, DATBLYGU, A GWASANAETHAU RHENG-FLAEN

RHONDDA CYNON TAF
PROSPERITY, DEVELOPMENT AND FRONTLINE SERVICES

PROSIECTAU STRATEGOL/ STRATEGIC PROJECTS
Ty Sardis/Sardis House, Heol Sardis/Sardis Road, Pontypridd, CF37 1DU
FfônTel: 01443 425001 FfaxFax: 01443 490414

© Hawlfraint y Goron [a hawliau'r gronfa ddata] 2019 OS LA100023458. Mae hawl gyda chi i ddefnyddio'r data yma dim ond at ddibenion ymateb i'r sefyllfaoi sy'n rhoi'r data i chi, neu at ddibenion cyrsiau eg ed. Does dim hawl gyda chi i gopio neu is-drwyddedu'r data yma ar ran trydydd partion, neu'r ddosbarthu neu'r werthu iddyn nhw.

© Crown copyright [and database rights] 2019 OS LA100023458. You are permitted to use this data solely to enable you to respond to, or interact with, the organisation that provided you with the data. You are not permitted to copy, sub-licence, distribute or sell any of this data to third parties in any form.

Print Date:29/11/2020 14:51:52

O:\Strategic Projects\Projects\P-048 A4119 dualling (slimkpot Hill)\1_Slimkpot-Hill\2 Drawings\72-CPO and SROP\048-SH-72-01+2 CPO Plans A1.dwg