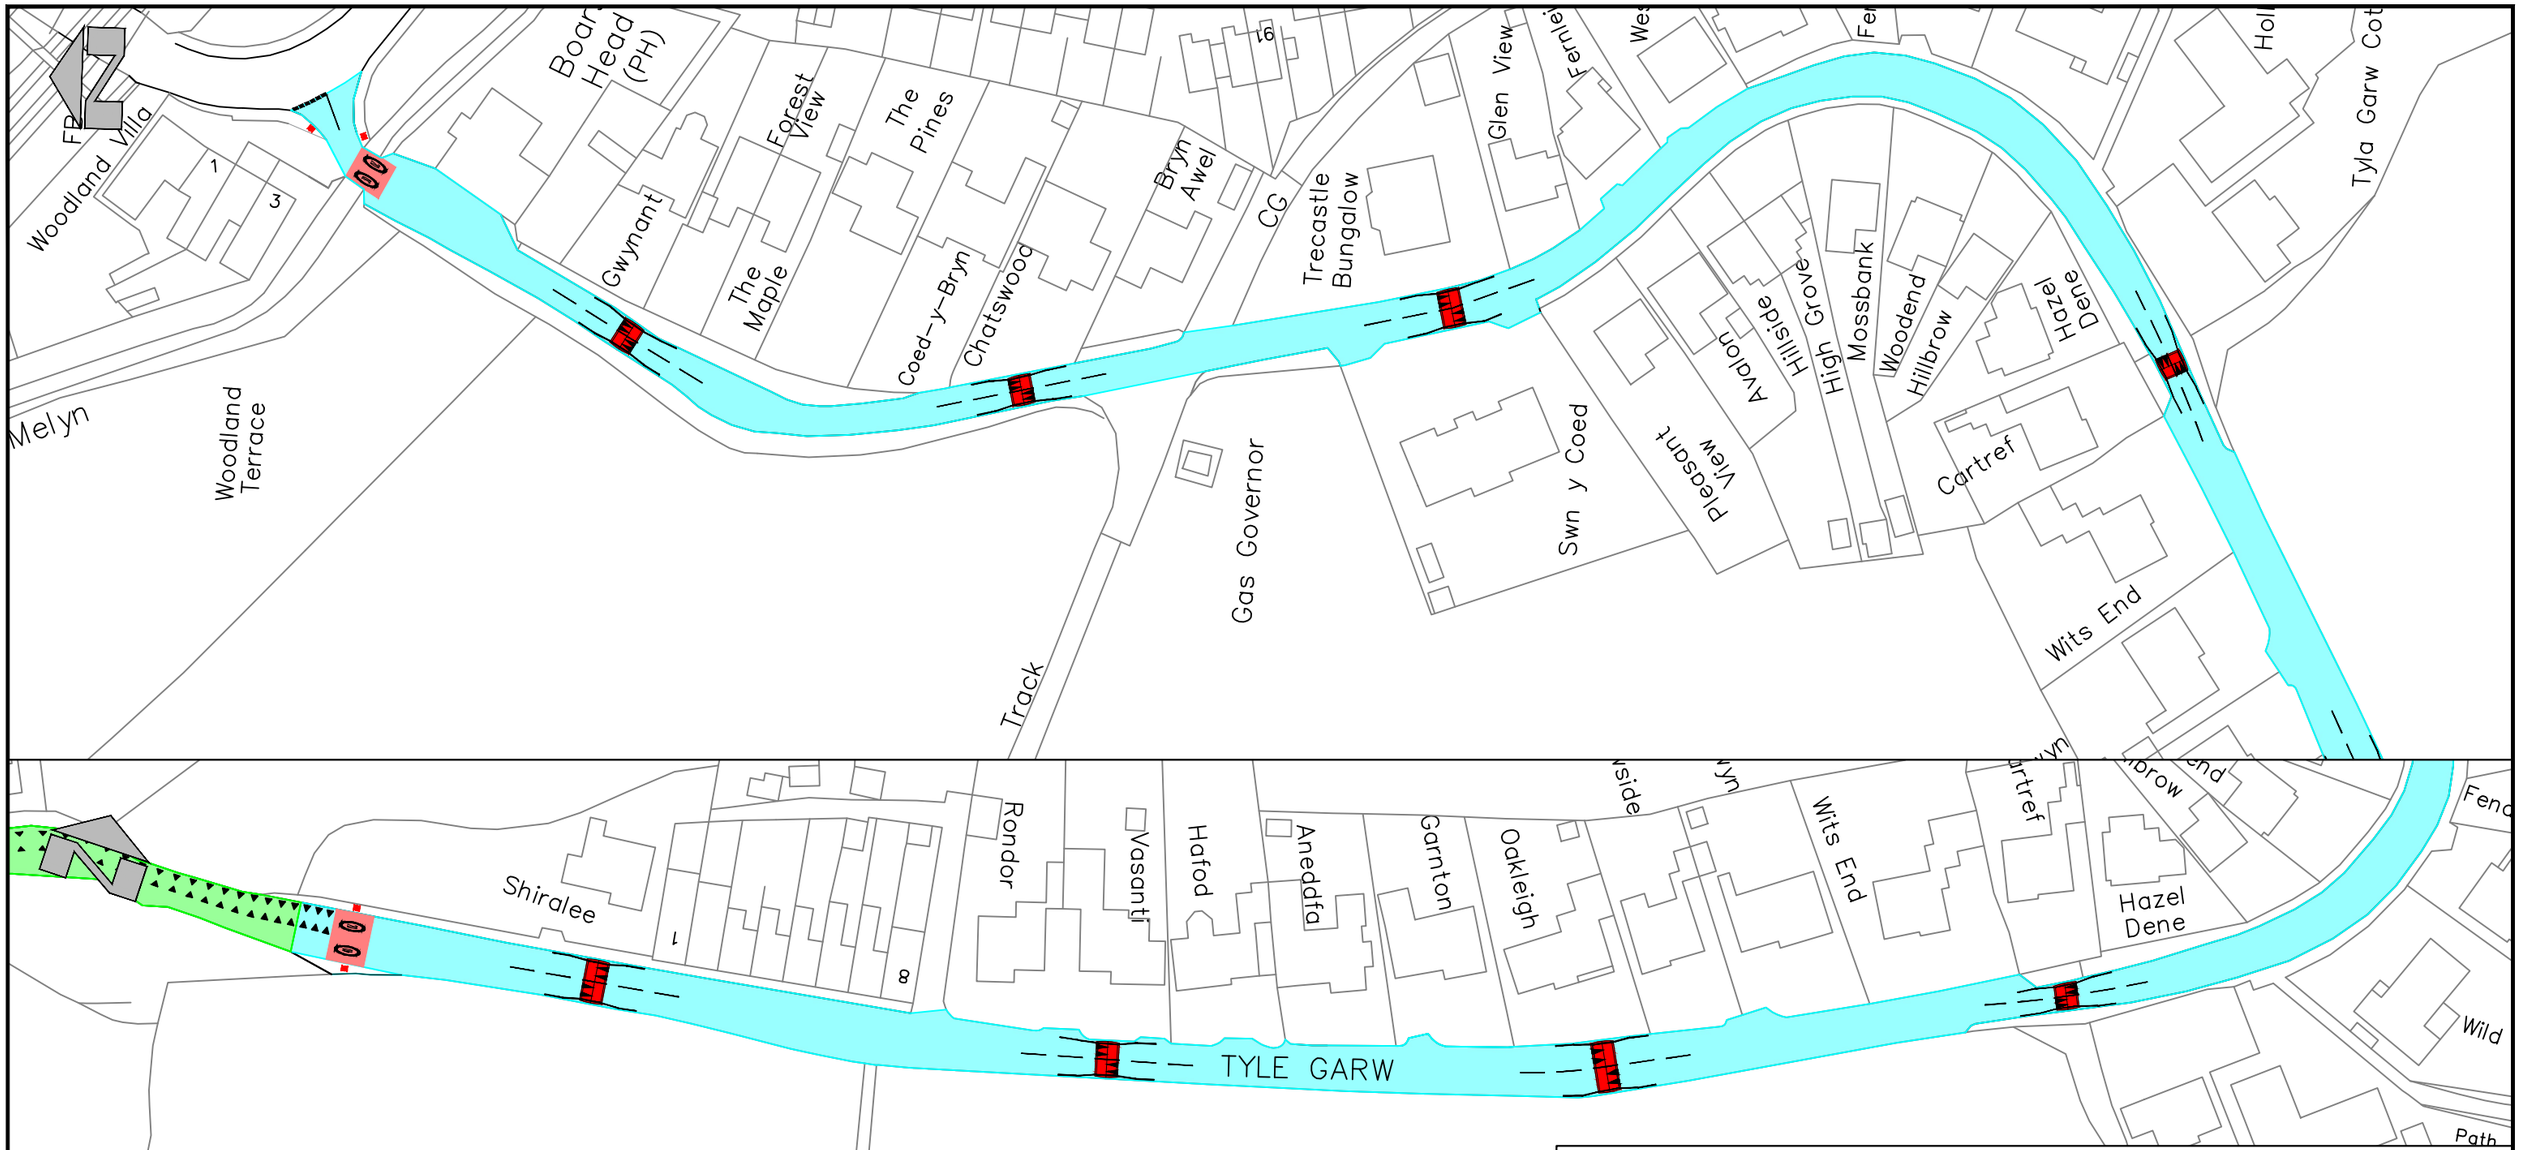

© Hawlfraint y Goron [a hawliau'r gronfa ddata] 2019 OS LA100023458. Mae hawl gyda chi i ddefnyddio'r data yma dim ond at ddibenion ymateb i'r sefydliad sy'n rhoi'r data i chi, neu at ddibenion cysylltu ag ef. Does dim hawl gyda chi i gopïo neu is-drwyddedu'r data yma ar ran trydydd partïon, neu'i ddosbarthu neu'i werthu iddyn nhw.

© Crown copyright [and database rights] 2019 OS LA100023458. You are permitted to use this data solely to enable you to respond to, or interact with, the organisation that provided you with the data. You are not permitted to copy, sub-licence, distribute or sell any of this data to third parties in any form.

ALLWEDD / KEY:

- Terfyn Cyflymder 40MYA Arfaethedig / Proposed 40mph Speed Limit
- Terfyn Cyflymder 20MYA Arfaethedig / Proposed 20mph Speed Limit
- Nodwedd Arafu Traffig Arfaethedig / Proposed Traffic Calming Feature
- Porth Terfyn Cyflymder Arfaethedig / Proposed Speed Limit Gateway
- Arwyddion Parth Terfyn Cyflymder Arfaethedig / Proposed Speed Limit Zone Signage

RHONDDA CYNON TAF

GWASANAETHAU CORFFORAETHOL A RHENG-FLAEN RHONDDA CYNON TAF
PRIFFYRDD A GOFAL Y STRYDOEDD

RHONDDA CYNON TAF
CORPORATE AND FRONTLINE SERVICES
HIGHWAYS AND STREETCARE

PROSIECTAU STRATEGOL/STRATEGIC PROJECTS
Ty Sardis/Sardis House, Heol Sardis/Sardis Road, Pontypridd, CF37 1DU
Ffon/Tel: 01443 425001 Ffacs/Fax: 01443 490414

Cleient/ Client
Rhondda Cynon Taf County Borough Council

Prosiect/ Project
Tyla Garw, Pontyclun (Cynllun Diogel--wch Ar Y Ffyrdd / Road Safety Scheme)

Teitl y Llun/ Dwg Title
Darlun Ymgynghori / Consultation Drawing

Manylion Adolygiad/Revision Details	Gan/By	Dyddiad/Date	Adolygiad/ Revision

Rhif y Prosiect/ Project No.	Graddfa/ Scale @ A3	Dyddiad/ Date
IF137	1:1000	21/10/19

Rhif y Llun/ Dwg No.	Adolygiad/ Revision
T2019/77/2	1.1

Paratowyd gan/ Prepared by:	Gwiriwyd gan/ Checked by:	Gymeradwywyd gan/ Approved by:
CH	AMc	TP

Print Date:21/10/2019 10:28:39

O:\TRAFMAN\TM Schemes\IF137 Tylagarw Traffic Calming\3. Drawings\2. Consultation\1. Working\Tylagarw, Pontyclun (1).dwg