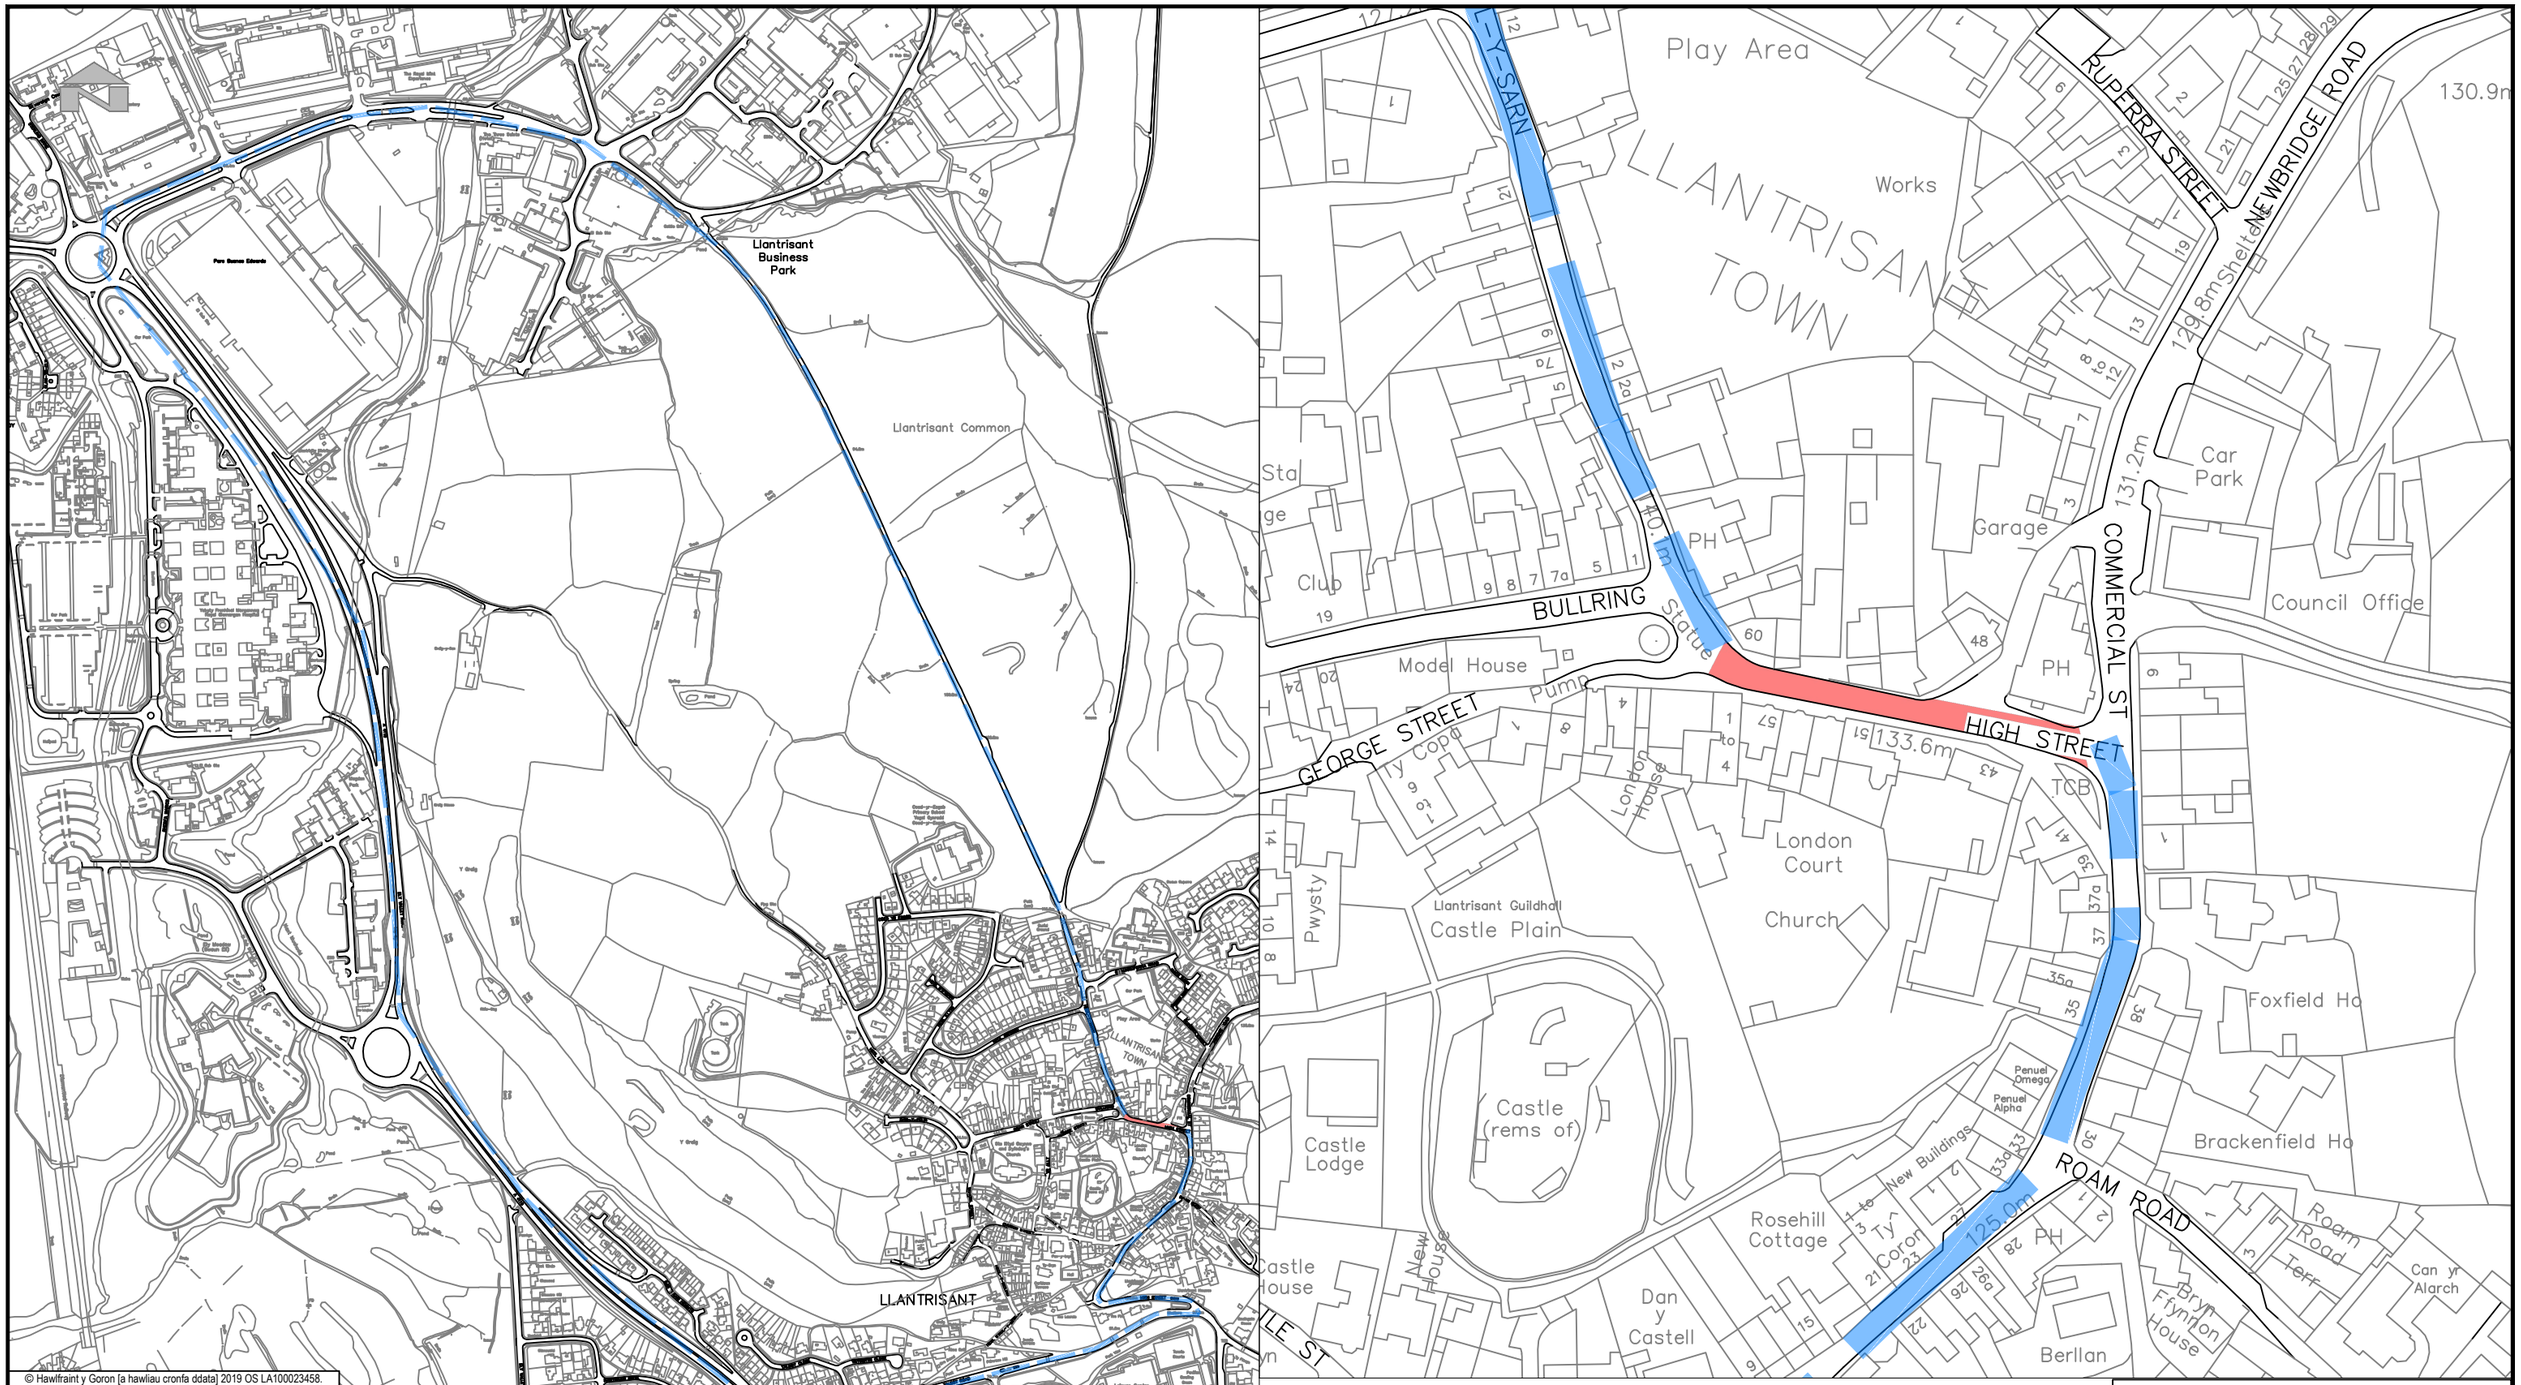

© Hawlfraint y Goron [a hawliau cronfa ddata] 2019 OS LA100023458. Rhoddir trwydded ddirymiadwy, anghyfyngedig a heb freindal i chi i weld y data trwyddedig at ddibenion anfasnachol am y cyfnod y mae ar gael gan RCT. Ni chewch gopïo, is-drwyddedu, dosbarthu na gwerthu unrhyw ran o'r data hwn i drydydd partïon mewn unrhyw ffurf.

© Crown copyright [and database rights] 2019 OS LA100023458. You are permitted to use this data solely to enable you to respond to, or interact with, the organisation that provided you with the data. You are not permitted to copy, sub-licence, distribute or sell any of this data to third parties in any form.

Allwedd/Key

	Rhan o'r ffordd sy'n cau Section of road to be closed
	Llwybr amgen Alternative route

RHONDDA CYNON TAF

RHONDDA CYNON TAF
GWASANAETHAU RHENG-FLAEN

RHONDDA CYNON TAF
FRONTLINE SERVICES

UNED RHEOLI TRAFFIG / TRAFFIC MANAGEMENT
Ty Sardis/Sardis House, Heol Sardis/Sardis Road, Pontypridd, CF37 1DU
Ffôn/Tel: 01443 425001 Ffacs/Fax: 01443 490414

Cleient/
Client
CBS Rhondda Cynon Taf | Rhondda Cynon Taf CBC

Prosiect/ Project
GORCHYMYN (CAU DROS DRO) TEMPORARY CLOSURE ORDER

Teitl y Llun/ Dwg Title
Stryd Fawr, Llantrisant

High Street, Llantrisant

Rhif y Prosiect/ Project No.	Graddfa/ Scale @ A3	Dyddiad/ Date
T106-1446	NTS	10/23

Rhif y Llun/ Dwg No.	Adolygiad/ Revision
TM23/245/RC	-

Paratowyd gan/ Prepared by:	Gwiriwyd gan/ Checked by:	Cymeradwywyd gan/ Approved by:
FH	DK	DK

Print Date:27/10/2023 14:51:25

\\adrctesgnas\offices\TRAFMAN\TEMPORARY TRAFFIC ORDERS\TTROs 2023-2024\T106-1446 High Street, Llantrisant\High Street Llantrisant - PLAN.dwg