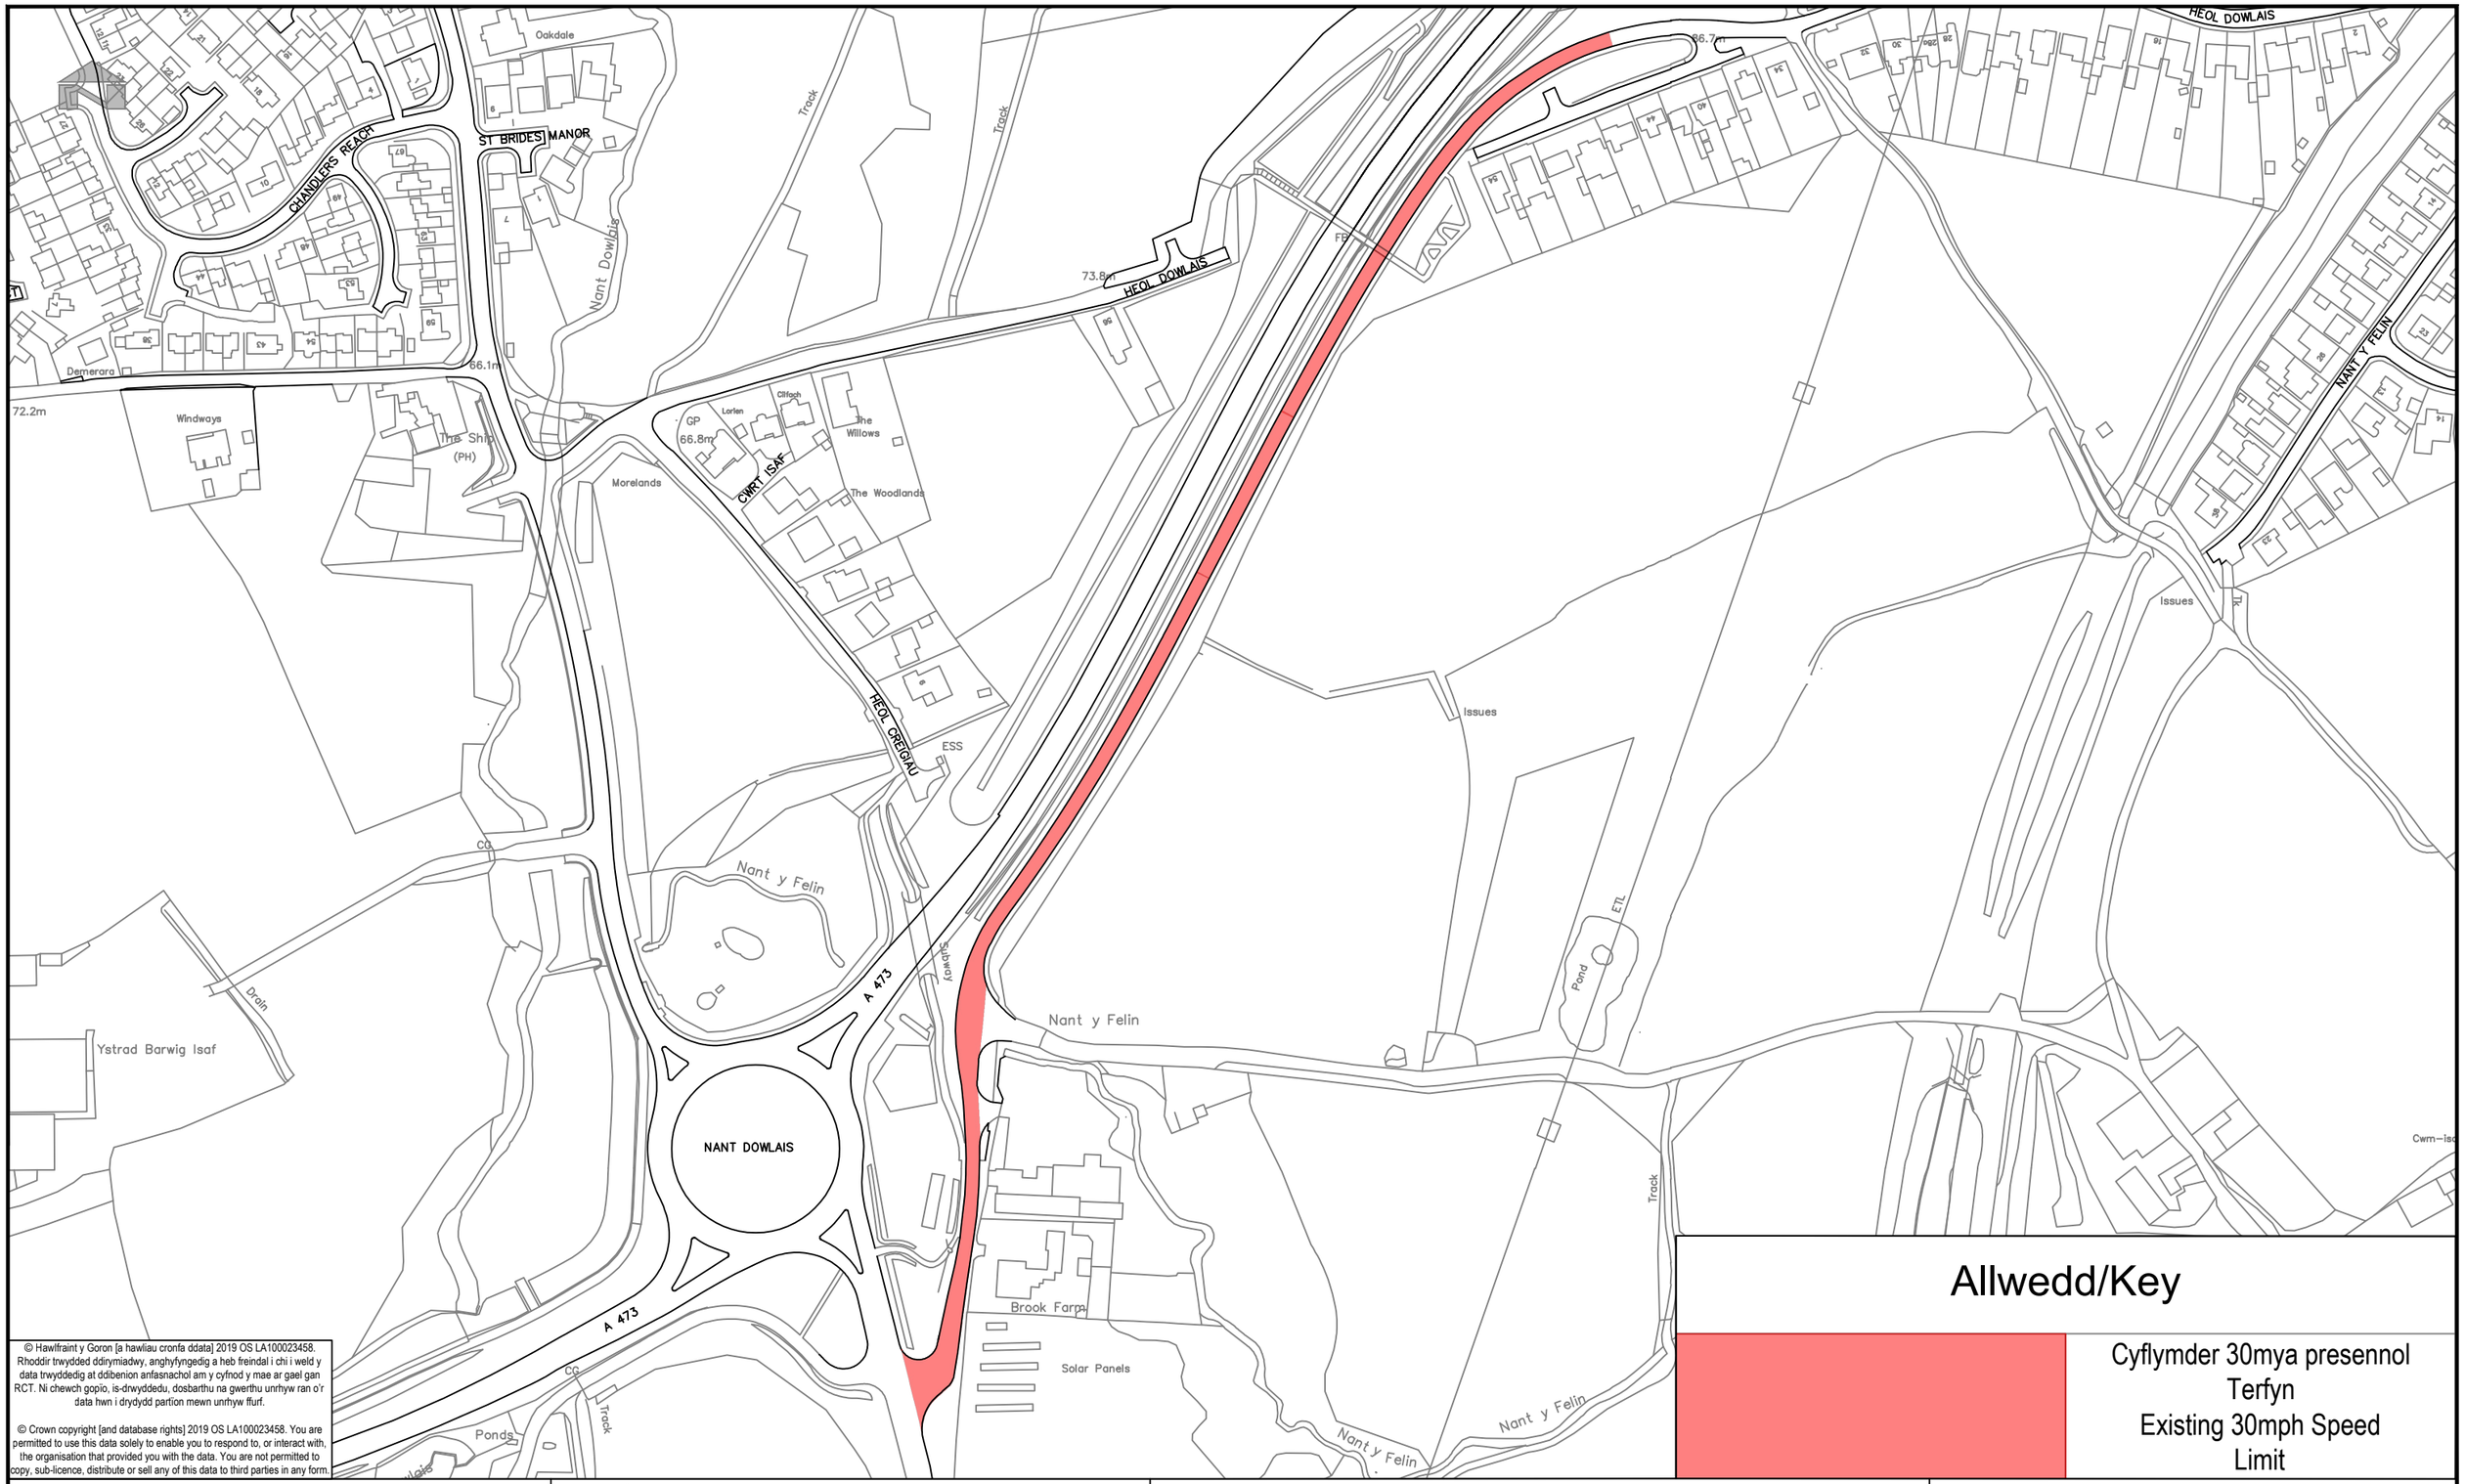

© Hawlfraint y Goron [a hawliau cronfa ddata] 2019 OS LA100023458. Rhoddir trwydded ddirymiadwy, anghyfyngedig a heb freindal i chi i weld y data trwyddedig at ddibenion anfasnachol am y cyfnod y mae ar gael gan RCT. Ni chewch gopïo, is-drwyddedu, dosbarthu na gwerthu unrhyw ran o'r data hwn i drydydd partïon mewn unrhyw ffurf.

© Crown copyright [and database rights] 2019 OS LA100023458. You are permitted to use this data solely to enable you to respond to, or interact with, the organisation that provided you with the data. You are not permitted to copy, sub-licence, distribute or sell any of this data to third parties in any form.

Allwedd/Key

Cyflymder 30mya presennol
Terfyn
Existing 30mph Speed Limit

RHONDDA CYNON TAF
GWASANAETHAU RHENG-FLAEN

RHONDDA CYNON TAF
FRONTLINE SERVICES

UNED RHEOLI TRAFFIG / TRAFFIC MANAGEMENT
Ty Sardis/Sardis House, Heol Sardis/Sardis Road, Pontypridd, CF37 1DU
Ffôn/Tel: 01443 425001 Ffacs/Fax: 01443 490414

Cleient/
Client
CBS Rhondda Cynon Taf | Rhondda Cynon Taf CBC

Prosiect/ Project
Terfyn Cyflymder Dros Dro
Temporary Speed Limit

Teitl y Llun/ Dwg Title
Heol Creigiau

Rhif y Prosiect/ Project No.	Graddfa/ Scale @ A3	Dyddiad/ Date
IF220	1:2500	11/23

Rhif y Llun/ Dwg No.	Adolygiad/ Revision
TM23/252/GA	-

Paratowyd gan/ Prepared by:	Gwiriwyd gan/ Checked by:	Cymeradwywyd gan/ Approved by:
FH	DK	DK

Print Date:10/11/2023 12:33:58

O:\TRAFMAN\TEMPORARY TRAFFIC ORDERS\TTROs 2023-2024\T106-1448 - Albion Industrial Estate Access Road, Cilfynydd - 20mph limit\TTRO - Heol Greigau, Pontypridd\Heol Greigau, Pontypridd - TTRO.dwg