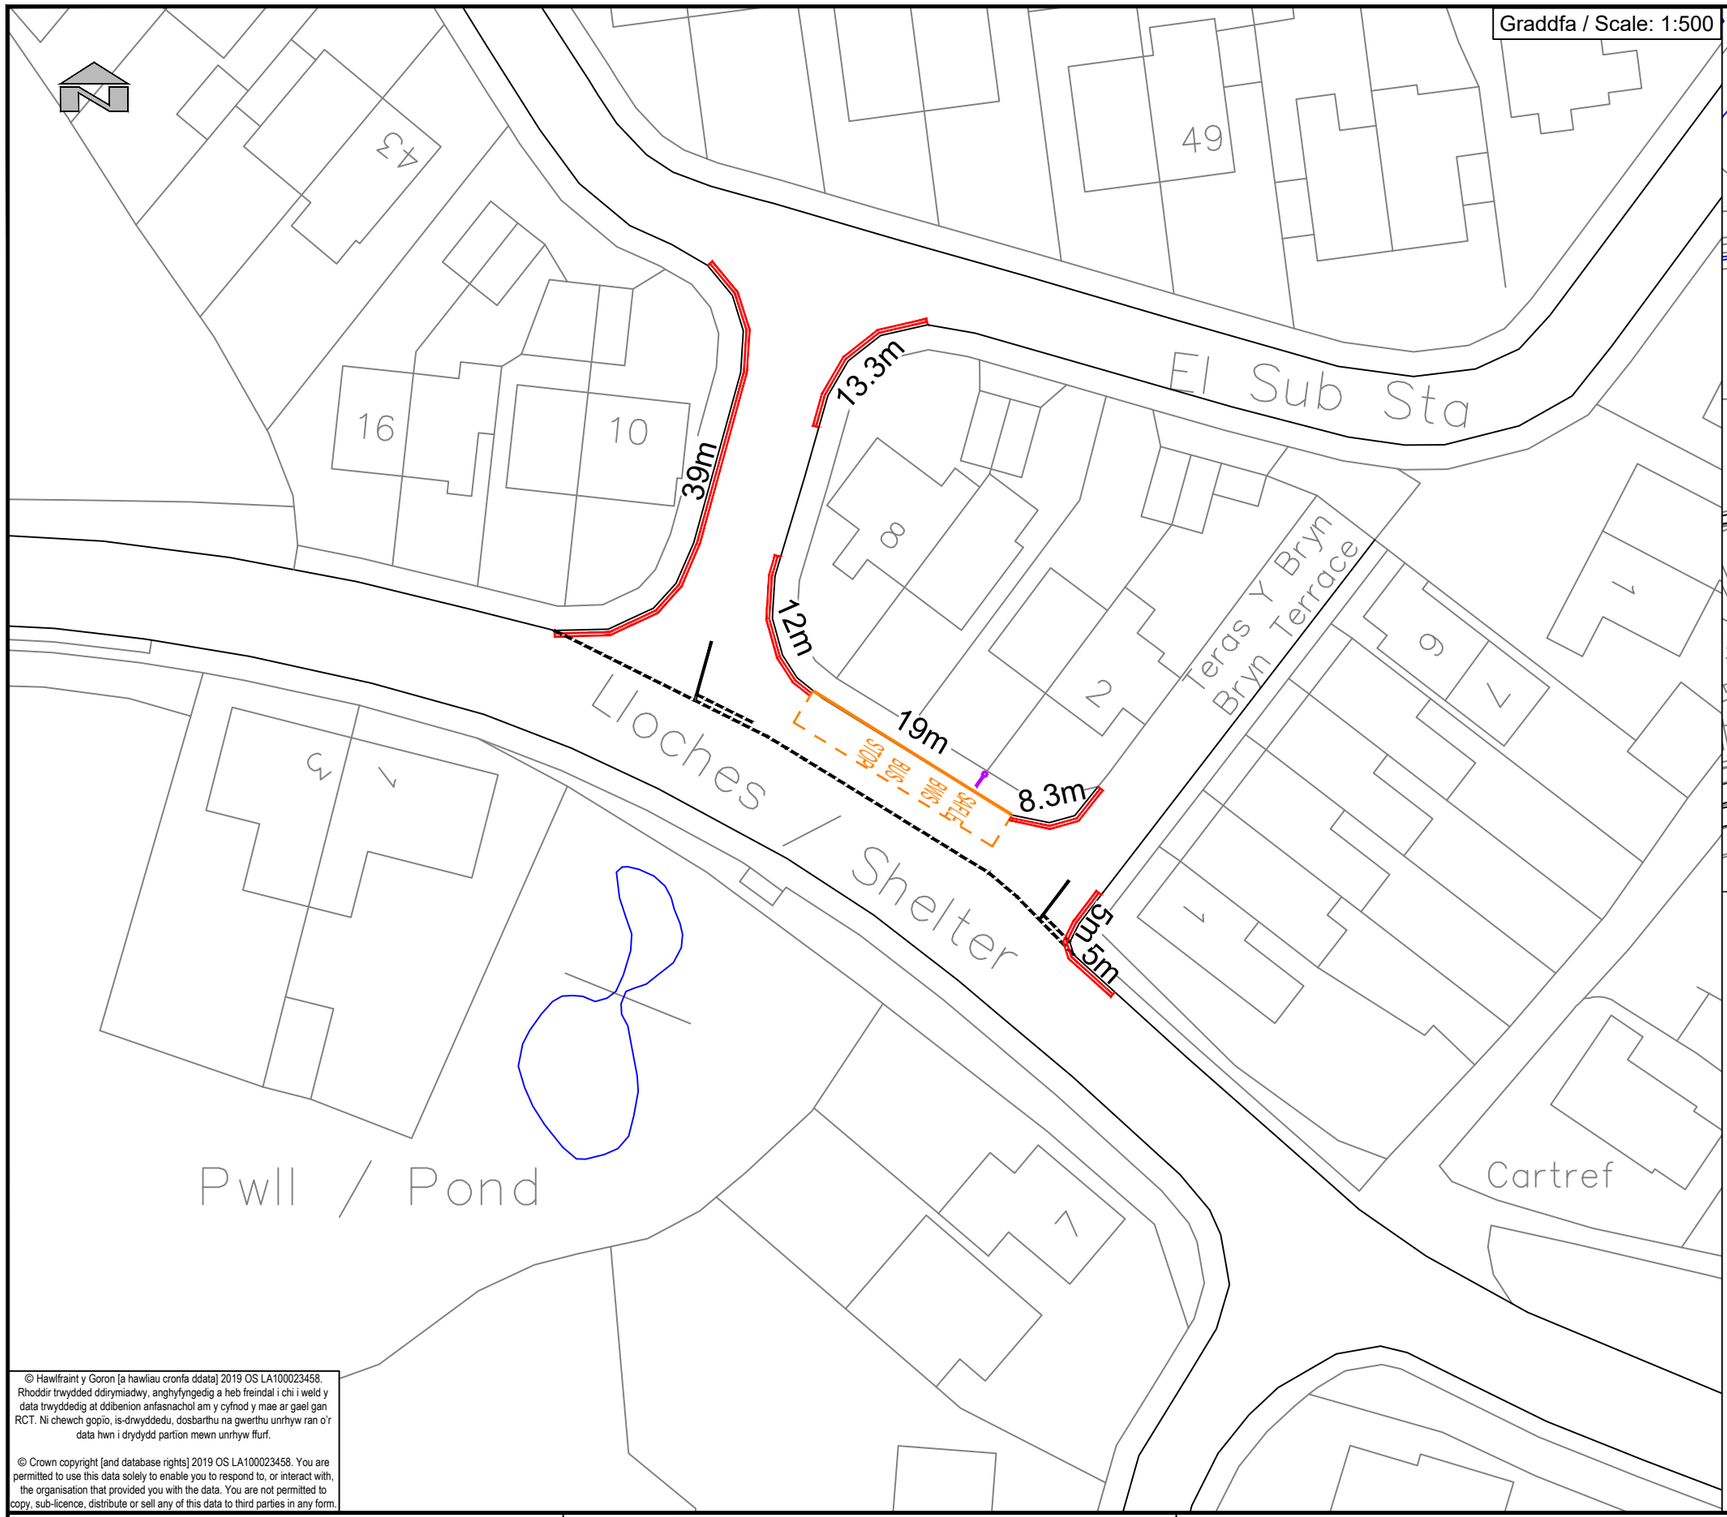

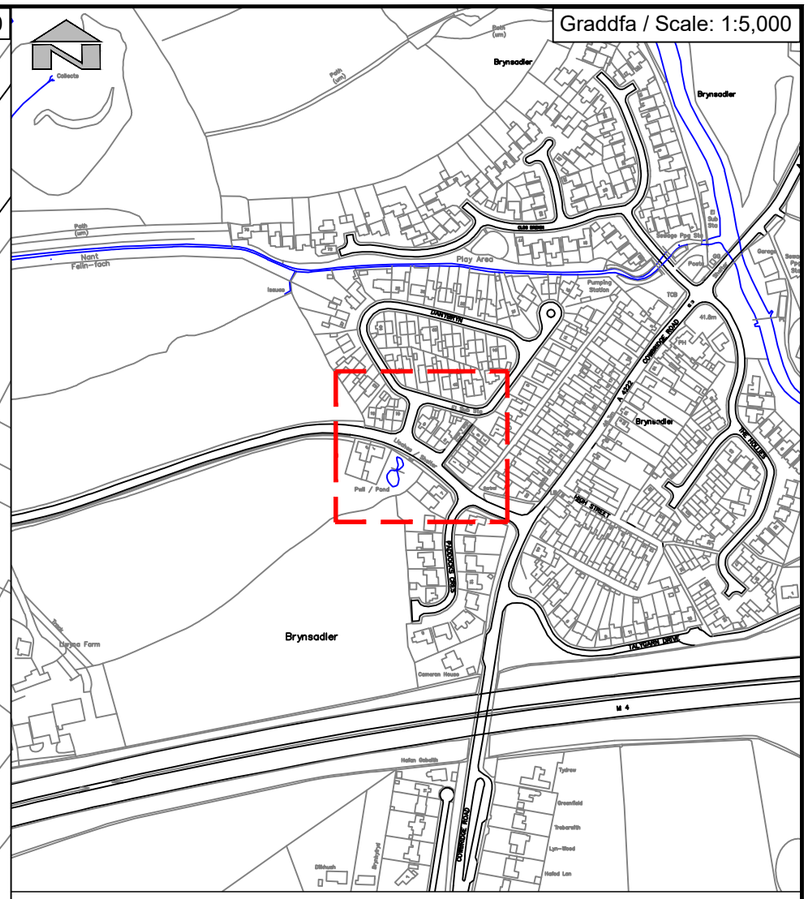

© Hawlfraint y Goron [a hawliau cronfa ddata] 2019 OS LA100023458. Rhoddir trwydded ddirymiadwy, anghyfyngedig a heb freindal i chi i weld y data trwyddedig at ddibenion anfasnachol am y cyfnod y mae ar gael gan RCT. Ni chewch gopïo, is-drwyddedu, dosbarthu na gwerthu unrhyw ran o'r data hwn i drydydd partïon mewn unrhyw ffurf.

© Crown copyright [and database rights] 2019 OS LA100023458. You are permitted to use this data solely to enable you to respond to, or interact with, the organisation that provided you with the data. You are not permitted to copy, sub-licence, distribute or sell any of this data to third parties in any form.

Allwedd / Key

	Polyn Baner y Safle Bws Presennol Existing Bus Stop Flag Pole
	Cyfyngiadau arfaethedig - Dim aros ar unrhyw adeg Proposed Prohibition Of Waiting At Any Time
SAFLE BWS BUS STOP	Marciau ffordd 'Safle Bws' arfaethedig Proposed Bus Stop Road Marking
	Marciau Presennol y Gyffordd Existing Junction Markings

RHONDDA CYNON TAF
GWASANAETHAU RHENG-FLAEN

RHONDDA CYNON TAF
FRONTLINE SERVICES

UNED RHEOLI TRAFFIG / TRAFFIC MANAGEMENT
Ty Sardis/Sardis House, Heol Sardis/Sardis Road, Pontypridd, CF37 1DU
Ffôn/Tel: 01443 425001 Ffacs/Fax: 01443 490414

Cleient/ Client
CBS Rhondda Cynon Taf | Rhondda Cynon Taf CBC

Prosiect/ Project
IF256
Heol Llanhari / Llanharry Road, Brynsadler

Teitl y Llun/ Dwg Title
Cyfyngiadau Aros Arfaethedig
Proposed Waiting Restrictions

Manylion Adolygiad/Revision Details	Gan/By	Dyddiad/Date	Adolygiad/ Revision

Rhif y Prosiect/ Project No.	Graddfa/ Scale @ A3	Dyddiad/ Date
IF256	AMRYWIOL / VARIOUS	05/2025

Rhif y Llun/ Dwg No.	Adolygiad/ Revision
TM25/261/FD	P02

Paratowyd gan/ Prepared by:	Gwiriwyd gan/ Checked by:	Cymeradwywyd gan/ Approved by:
IC	MP	DK

Print Date:29/05/2025 09:47:56

\\ADRCTESGNAS\offices\TRAFMAN\TM Schemes\IF256 - Llanharry Road, Brynsadler - Improvements to Bus Stop\3. Drawings\AutoCAD\Llanharry Road, Brynsadler - Proposed Waiting Restrictions Plan.dwg