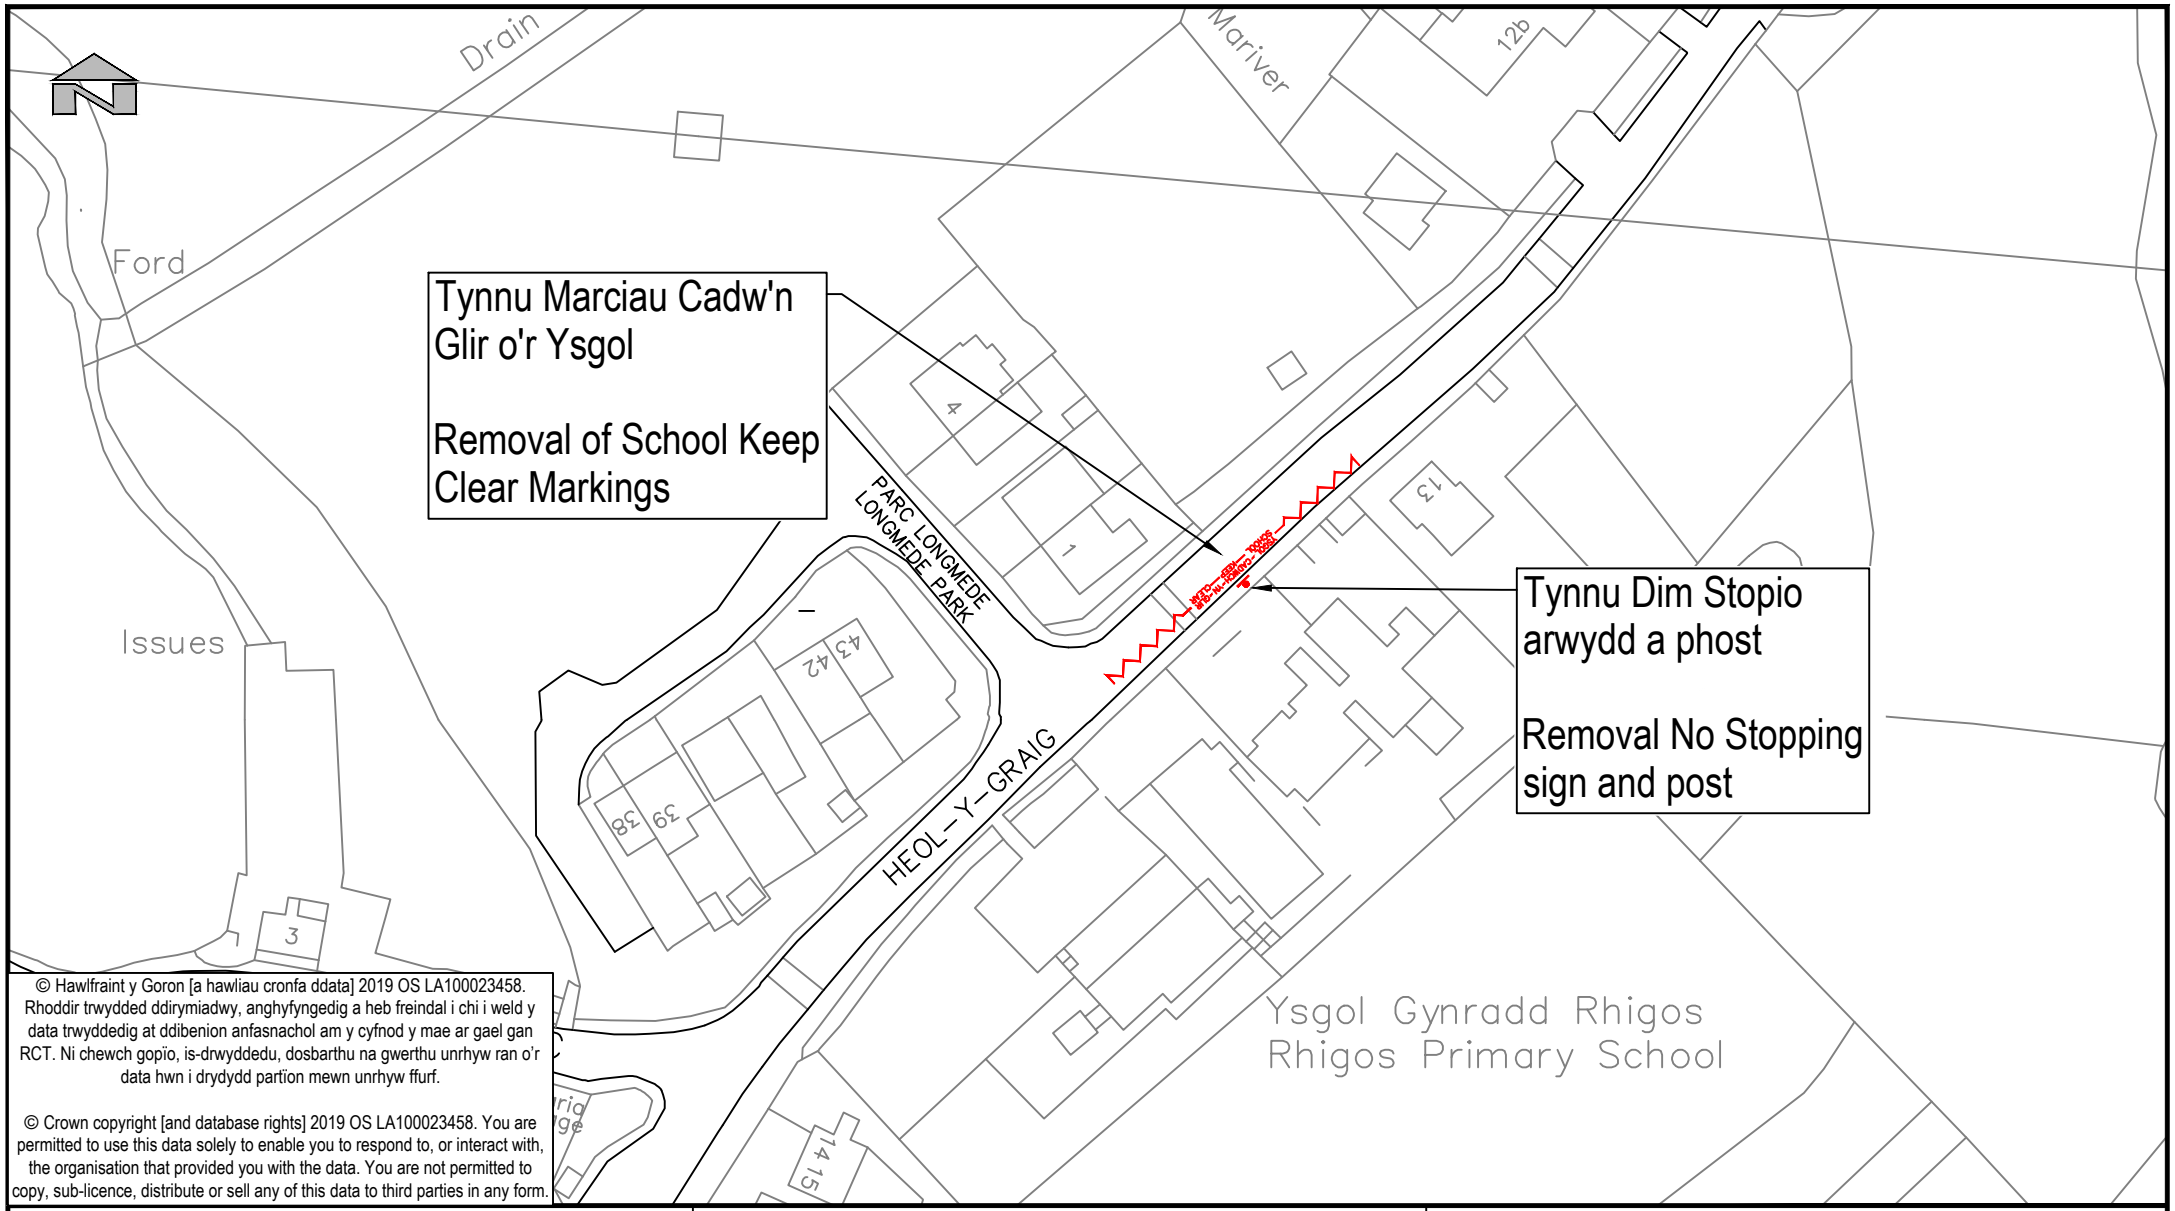

© Hawlfraint y Goron [a hawliau cronfa ddata] 2019 OS LA100023458. Rhoddir trwydded ddirymiadwy, anghyfyngedig a heb freindal i chi i weld y data trwyddedig at ddibenion anfasnachol am y cyfnod y mae ar gael gan RCT. Ni chewch gopïo, is-drwyddedu, dosbarthu na gwerthu unrhyw ran o'r data hwn i drydydd partïon mewn unrhyw ffurf.

© Crown copyright [and database rights] 2019 OS LA100023458. You are permitted to use this data solely to enable you to respond to, or interact with, the organisation that provided you with the data. You are not permitted to copy, sub-licence, distribute or sell any of this data to third parties in any form.

RHONDDA CYNON TAF
GWASANAETHAU RHENG-FLAEN

RHONDDA CYNON TAF
FRONTLINE SERVICES

UNED RHEOLI TRAFFIG / TRAFFIC MANAGEMENT
Ty Sardis/Sardis House, Heol Sardis/Sardis Road, Pontypridd, CF37 1DU
Ffôn/Tel: 01443 425001 Ffacs/Fax: 01443 490414

Cleient/ Client
CBS Rhondda Cynon Taf CBC

Prosiect/ Project
Tynnu Marciau Cadw'n Glir o'r Ysgol
Removal of School Keep Clear Markings

Teitl y Llun/ Dwg Title
Ysgol Gynradd Rhigos
Rhigos Primary School

Manylion Adolygiad/Revision Details	Gan/By	Dyddiad/Date	Adolygiad/ Revision

Rhif y Prosiect/ Project No.	Graddfa/ Scale @ A4	Dyddiad/ Date
IF259	1:1000	05/26

Rhif y Llun/ Dwg No.	Adolygiad/ Revision
TM25/246/PN	P01

Paratowyd gan/ Prepared by:	Gwiriwyd gan/ Checked by	Cymeradwywyd gan/Approved by:
FH	TO	DK

Print Date:15/05/2026 11:50:49

\\adrctesgnas\offices\TRAFMAN\TM Schemes\IF259 - School Keep Clear TRO Removals - Various Education\5. TRO\2. Public Notice\2025 SKCs\1-Removal Drawings\CAD\Rhigos Primary School - SKC's Removal - CAD.dwg