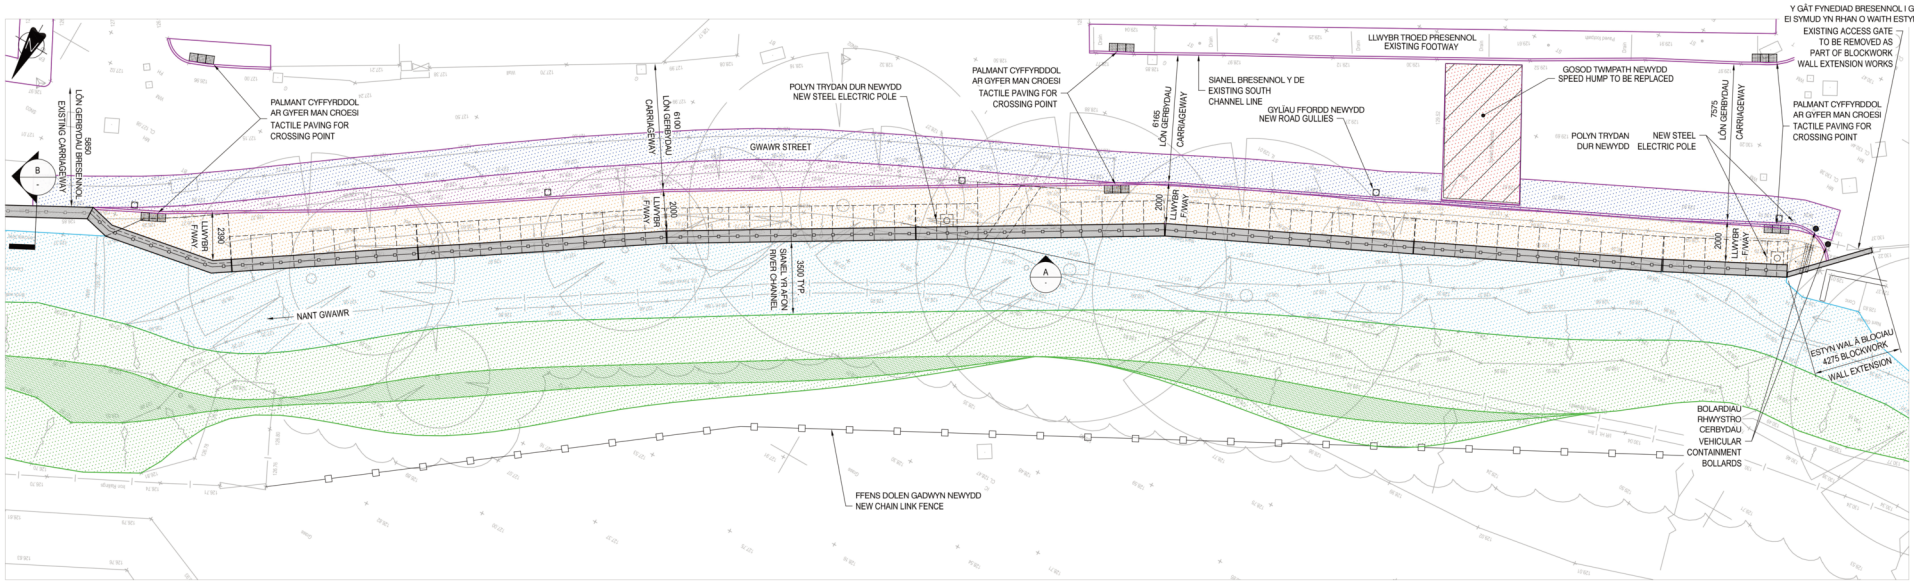

CYNLLUN PLAN
GRADDFA 1:125 SCALE 125

ALLWEDD / KEY

- SIANEL ARFAETHEDIG YR AFON PROPOSED RIVER CHANNEL (359m²)
- ARGLAWDD ARFAETHEDIG YR AFON PROPOSED RIVER EMBANKMENT
- PEN UCHAF ARGLAWDD YR AFON TOP OF RIVER EMBANKMENT
- FFORDD GERBYDAU ARFAETHEDIG PLANED CARRIAGEWAY (126m²)
- TWMPATH LÔN ARFAETHEDIG PLANED CARRIAGEWAY HUMP (25m²)
- FFORDD GERBYDAU ARFAETHEDIG PROPOSED CARRIAGEWAY (44m²)
- LLWYBR TROED ARFAETHEDIG PROPOSED FOOTWAY (165m²)

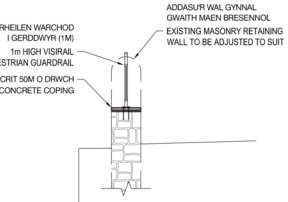

ADRAN B SECTION B
GRADDFA 1:50 SCALE 1:50

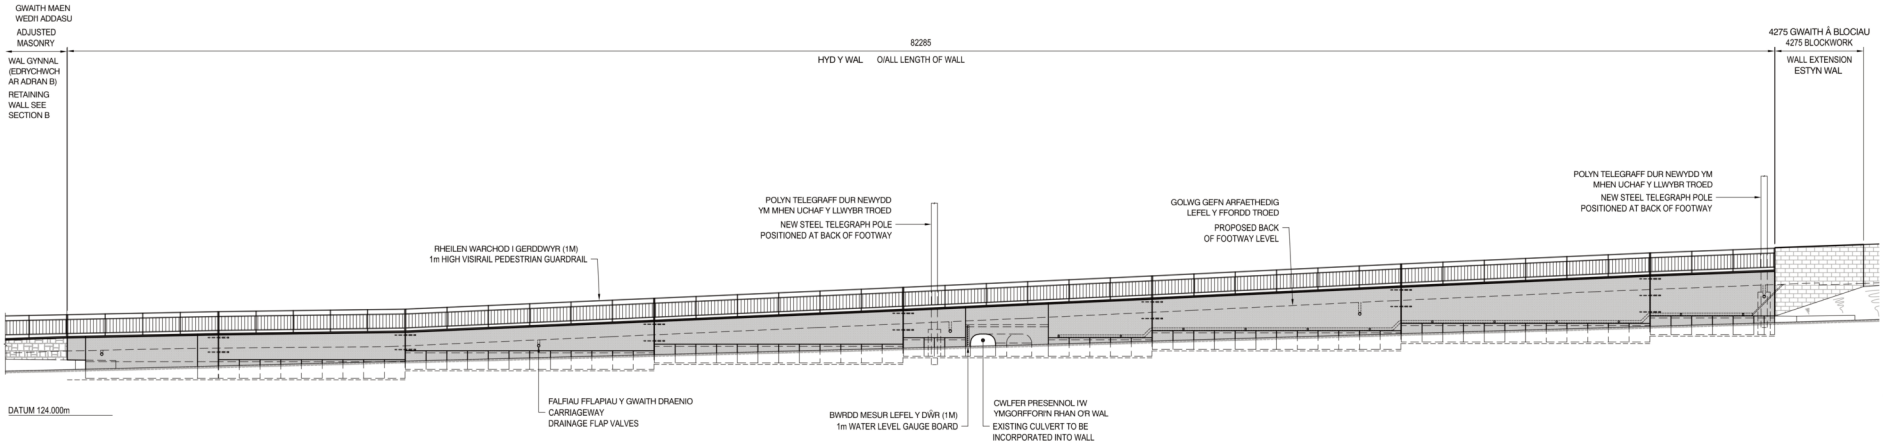

GWEDDLUN DATBLYGEDIG A
WYNEB BLAEN Y WAL
GRADDFA 1:125

DEVELOPED ELEVATION A
FRONT FACE OF WALL
SCALE 1:125

Rev	Drwn	Chk'd	Apr'd	Description	Date

Purpose of Issue
For Residents Information

Classification
Commercial In Confidence

Client
RHONDDA CYNON TAF

Project
Gwawr Street, Aberaman
Masonry Retaining Wall
Remedial Works

Drawing
Proposed Retaining Wall
General Arrangement

Scale @ A1	Drawn	Checked	Approved
AS SHOWN	NL	KM	KH

Project No.
CS/097235

Date
20/02/2019

Drawing Identifier
Project - Originator - Zone - Level - File Type - Role - Number
GWA-RED-7000-XX-DR-S-7005

BS1192 Compliant revision
P01

REDSTART
St David's House, Pascal Close, St Mellons, Cardiff, CF3 0LW
www.redstartwales.com

Print Date: 12/06/2020 16:17:52
© Capita Property and Infrastructure Ltd P:\Schemes_CS\cs097xx\cs097235\CAD\Residents Drawings\GWA-RED-7000-XX-DR-S-7005_C01 - Proposed Wall General Arrangement.dwg