


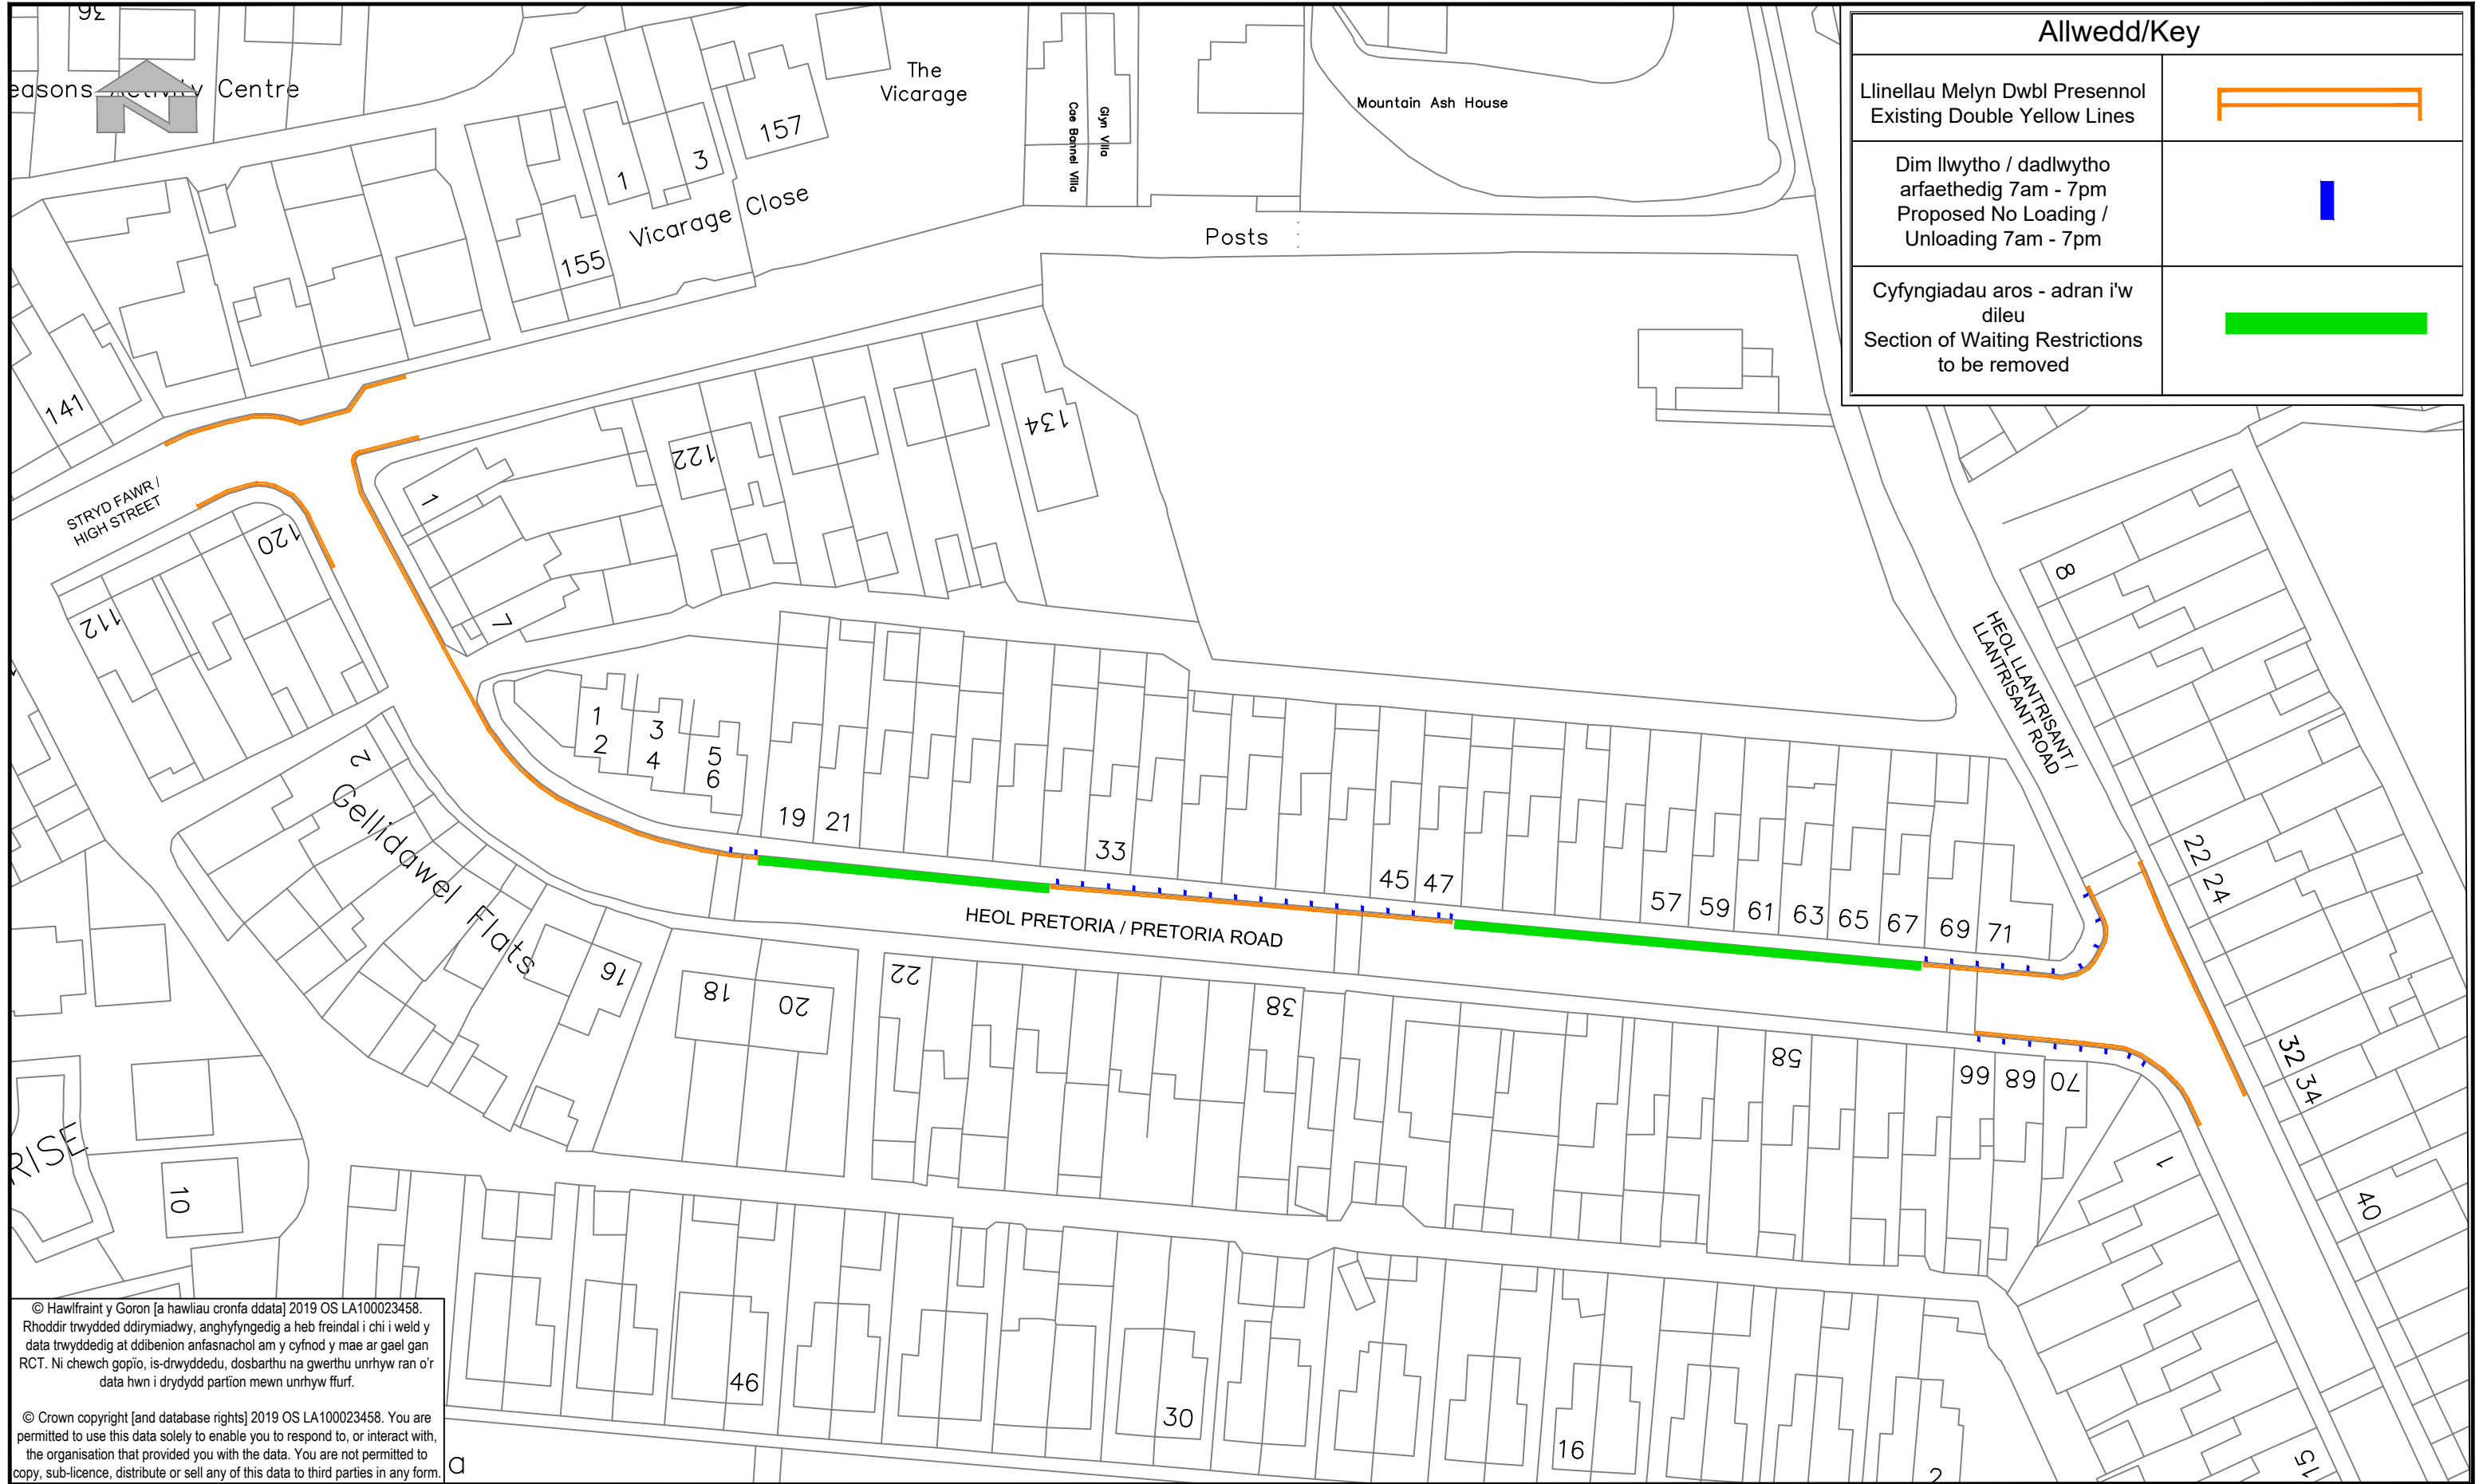

Allwedd/Key	
Llinellau Melyn Dwbl Presennol Existing Double Yellow Lines	
Dim llwytho / dadlwytho arfaethedig 7am - 7pm Proposed No Loading / Unloading 7am - 7pm	
Cyfngiadau aros - adran i'w dileu Section of Waiting Restrictions to be removed	

© Hawlfraint y Goron [a hawliau cronfa ddata] 2019 OS LA100023458.
Rhoddir trwydded ddirywiadwy, anghyfyngedig a heb freindal i chi i weld y
data trwyddedig at ddibenion anfasnachol am y cyfnod y mae ar gael gan
RCT. Ni chewch gopïo, is-drwyddedu, dosbarthu na gwerthu unrhyw ran o'r
data hwn i drydydd partïon mewn unrhyw ffurf.

© Crown copyright [and database rights] 2019 OS LA100023458. You are
permitted to use this data solely to enable you to respond to, or interact with,
the organisation that provided you with the data. You are not permitted to
copy, sub-licence, distribute or sell any of this data to third parties in any form.

 RHONDDA CYNON TAF UNED RHEOLI TRAFFIG / TRAFFIC MANAGEMENT Llawr 2/Floor 2, 2 Llys Cadwyn, Pontypridd, CF37 4TH Ffôn/Tel: 01443 425001 Ffacs/Fax: 01443 490414	RHONDDA CYNON TAF GWASANAETHAU'R AMGYLCHEDD RHONDDA CYNON TAF ENVIRONMENTAL SERVICES	Prosiect/ Project Gwelliannau arfaethedig i gyfyngiadau aros Proposed Amendments to Waiting Restrictions	Teitl y Llun/ Dwg Title Heol Pretoria, Tonyrefail Pretoria Road, Tonyrefail	Manylion Adolygiad/Revision Details			
				Rhif y Prosiect/ Project No.	Graddfa/ Scale @ A3	Dyddiad/ Date	Adolygiad/ Revision
				IF243	NTS	AUG 2026	
				Rhif y Llun/ Dwg No.	Adolygiad/ Revision		
				TM26/038/GA	REV-3		
				Paratowyd gan/ Prepared by:	Gwiriwyd gan/ Checked by:	Cymeradwywyd gan/ Approved by:	
				RB	DK	DK	