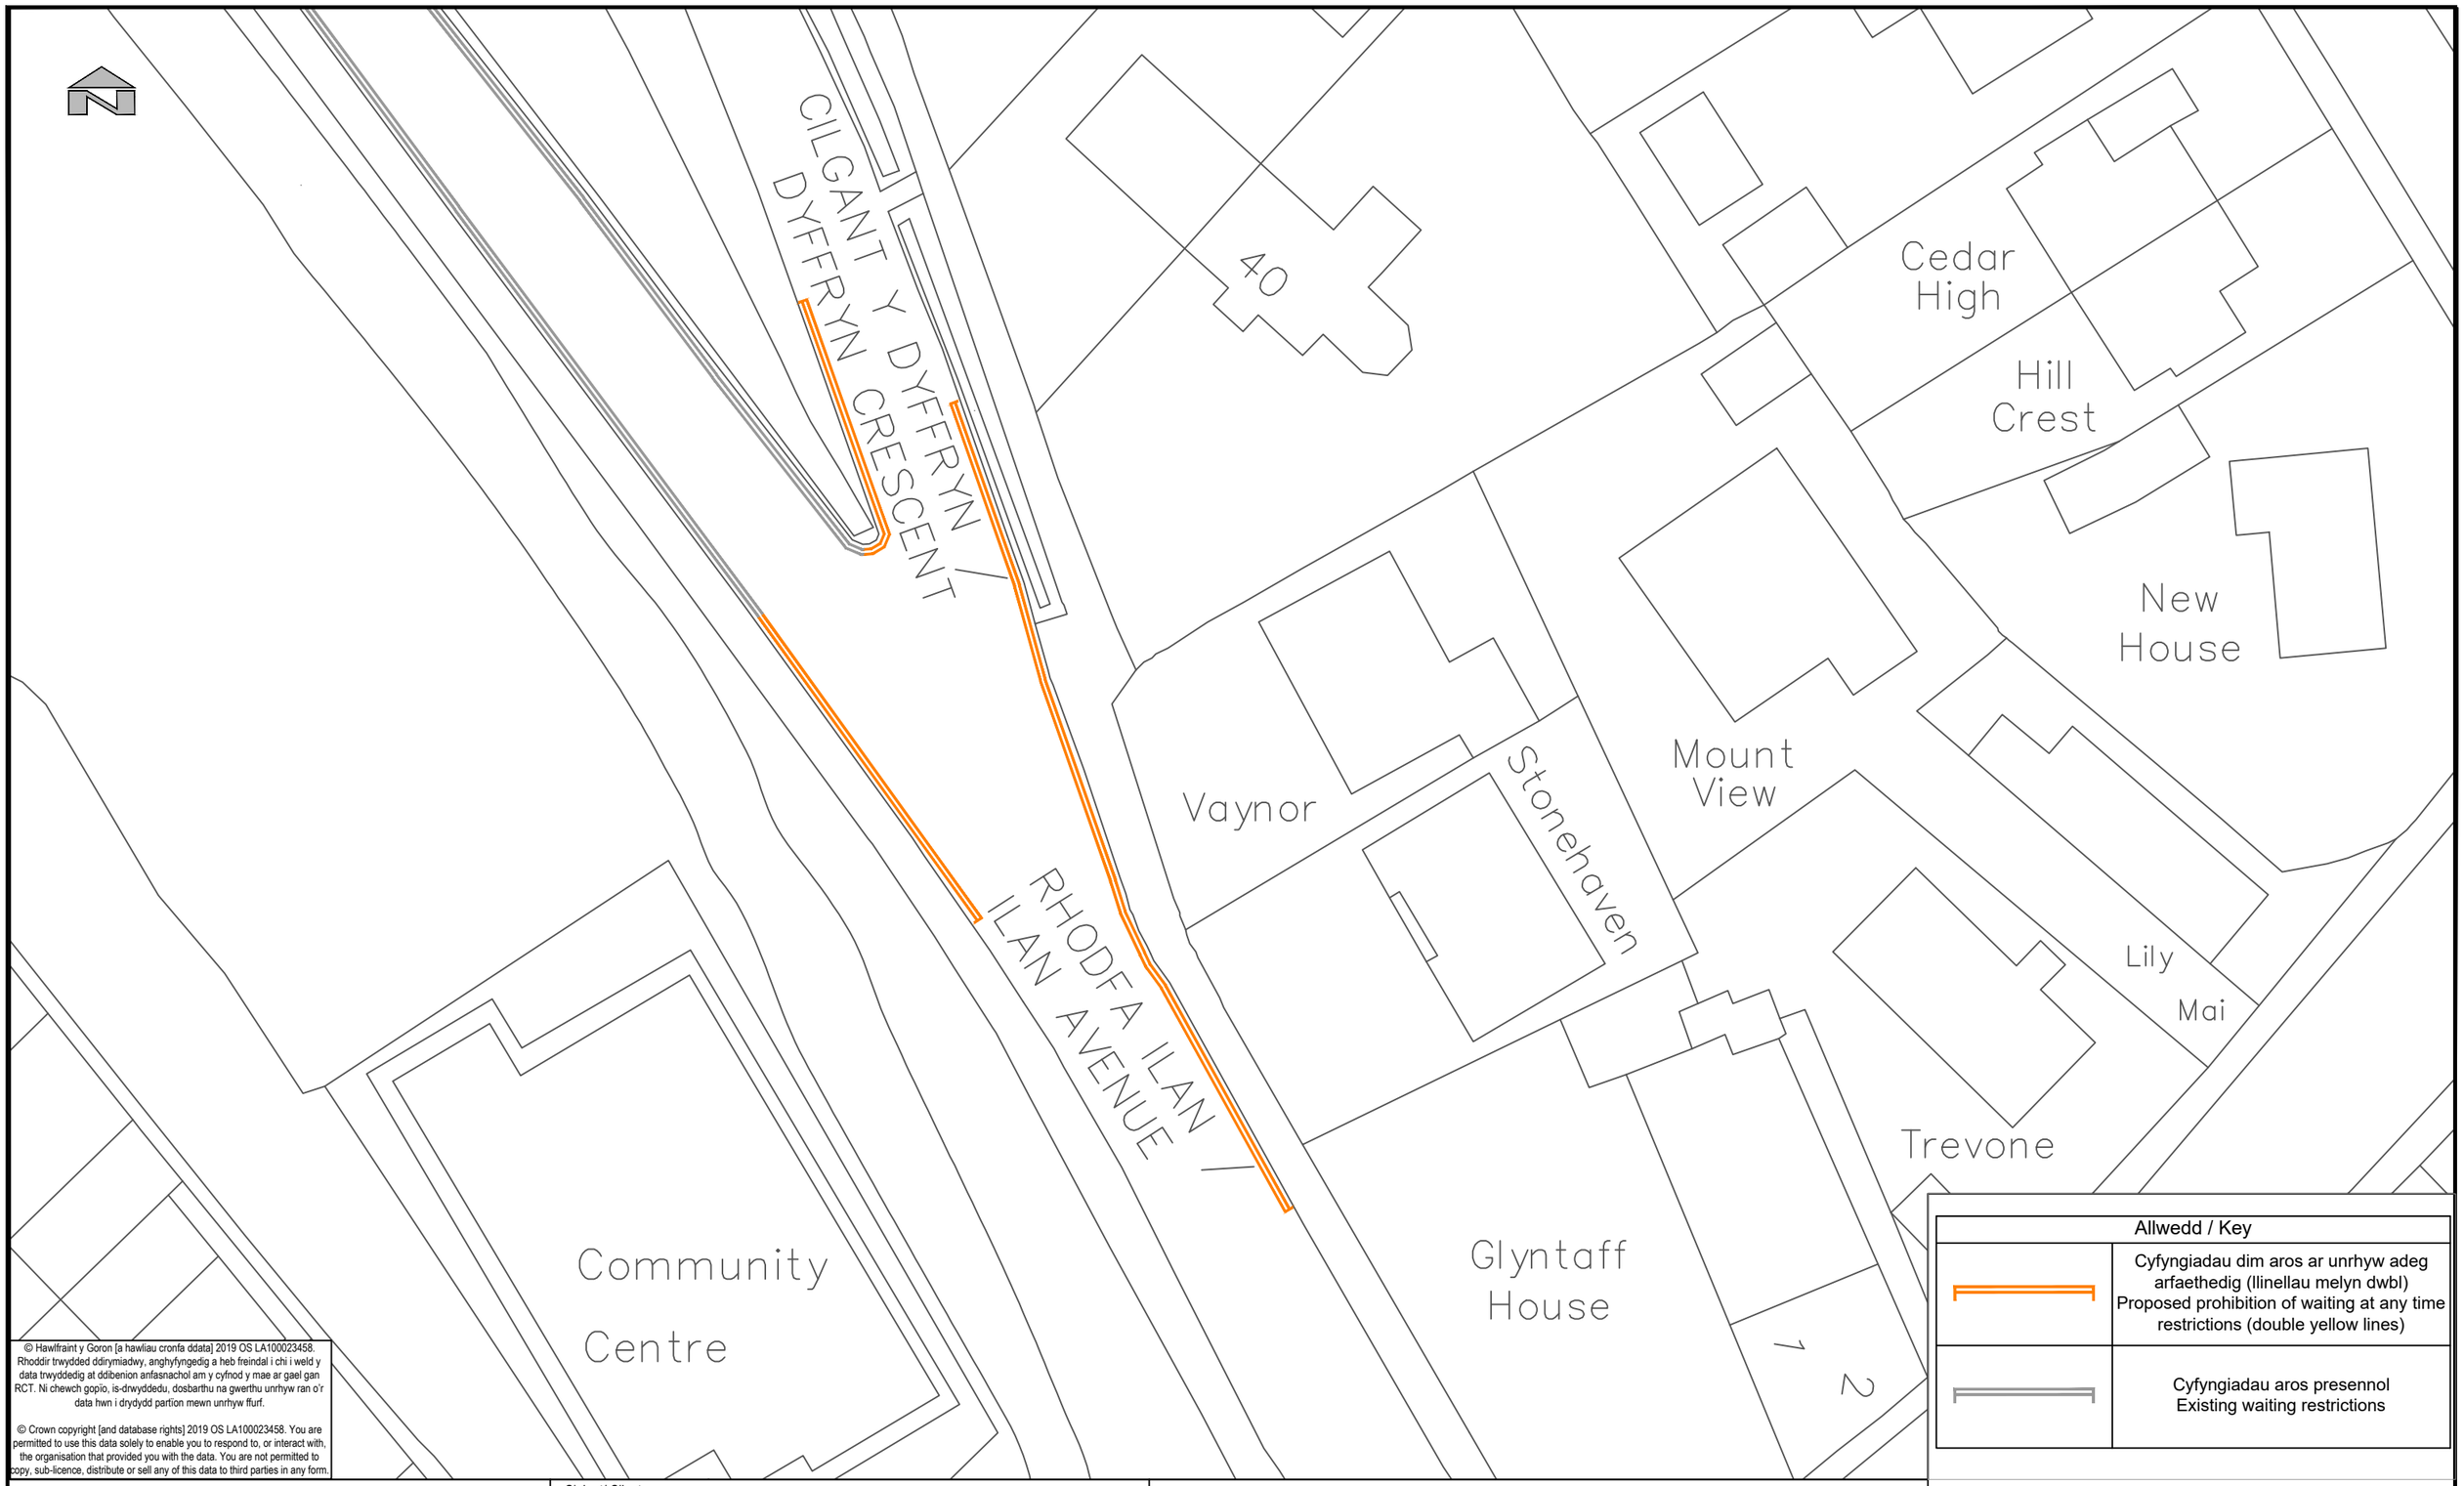


© Hawlfraint y Goron [a hawliau cronfa ddata] 2019 OS LA100023458. Rhoddir trwydded ddirymiadwy, anghyfyngedig a heb freindal i chi i weld y data trwyddedig at ddibenion anfasnachol am y cyfnod y mae ar gael gan RCT. Ni chewch gopïo, is-drwyddedu, dosbarthu na gwerthu unrhyw ran o'r data hwn i drydydd partïon mewn unrhyw ffurf.

© Crown copyright [and database rights] 2019 OS LA100023458. You are permitted to use this data solely to enable you to respond to, or interact with, the organisation that provided you with the data. You are not permitted to copy, sub-licence, distribute or sell any of this data to third parties in any form.

Allwedd / Key

	Cyfyngiadau dim aros ar unrhyw adeg arfaethedig (llinellau melyn dwbl) Proposed prohibition of waiting at any time restrictions (double yellow lines)
	Cyfyngiadau aros presennol Existing waiting restrictions

GWASANAETHAU RHENG-FLAEN
RHONDDA CYNON TAF

RHONDDA CYNON TAF
FRONTLINE SERVICES

UNED RHEOLI TRAFFIG / TRAFFIC MANAGEMENT
Llawr 2 | Floor 2 , 2 Llys Cadwyn, Pontypridd CF37 4TH
Ffôn/Tel: 01443 425001 Ffacs/Fax: 01443 490414

Cleient/ Client
CBS Rhondda Cynon Taf | Rhondda Cynon Taf CBC

Prosiect/ Project
Rhodfa Ilan / Ilan Avenue
Ymgynghoriad Statudol / Statutory Consultation

Teitl y Llun/ Dwg Title
Cyfyngiadau dim aros ar unrhyw adeg arfaethedig (llinellau melyn dwbl)
Proposed prohibition of waiting at any time restrictions (double yellow lines)

Manylion Adolygiad/Revision Details | Gan/By | Dyddiad/Date | Adolygiad/ Revision

Rhif y Prosiect/ Project No.	Graddfa/ Scale @ A3	Dyddiad/ Date	
IF904-024	1:300	Sept 2026	
Rhif y Llun/ Dwg No.		Adolygiad/ Revision	
TM26/286/PN		P01	
Paratowyd gan/ Prepared by:	Gwiriwyd gan/ Checked by:	Cymeradwywyd gan/ Approved by:	
RB	CH	CH	

Print Date:21/09/2026 12:51:54

O:\TRAFMAN\TM Schemes\IF904 - 2025 In Year Funding\IF904-024 - Ilan Avenue, Rhydyfelin\2. Drawings\1. AutoCAD\IF904-024 - Ilan Avenue Stat-Con Plan V2.dwg