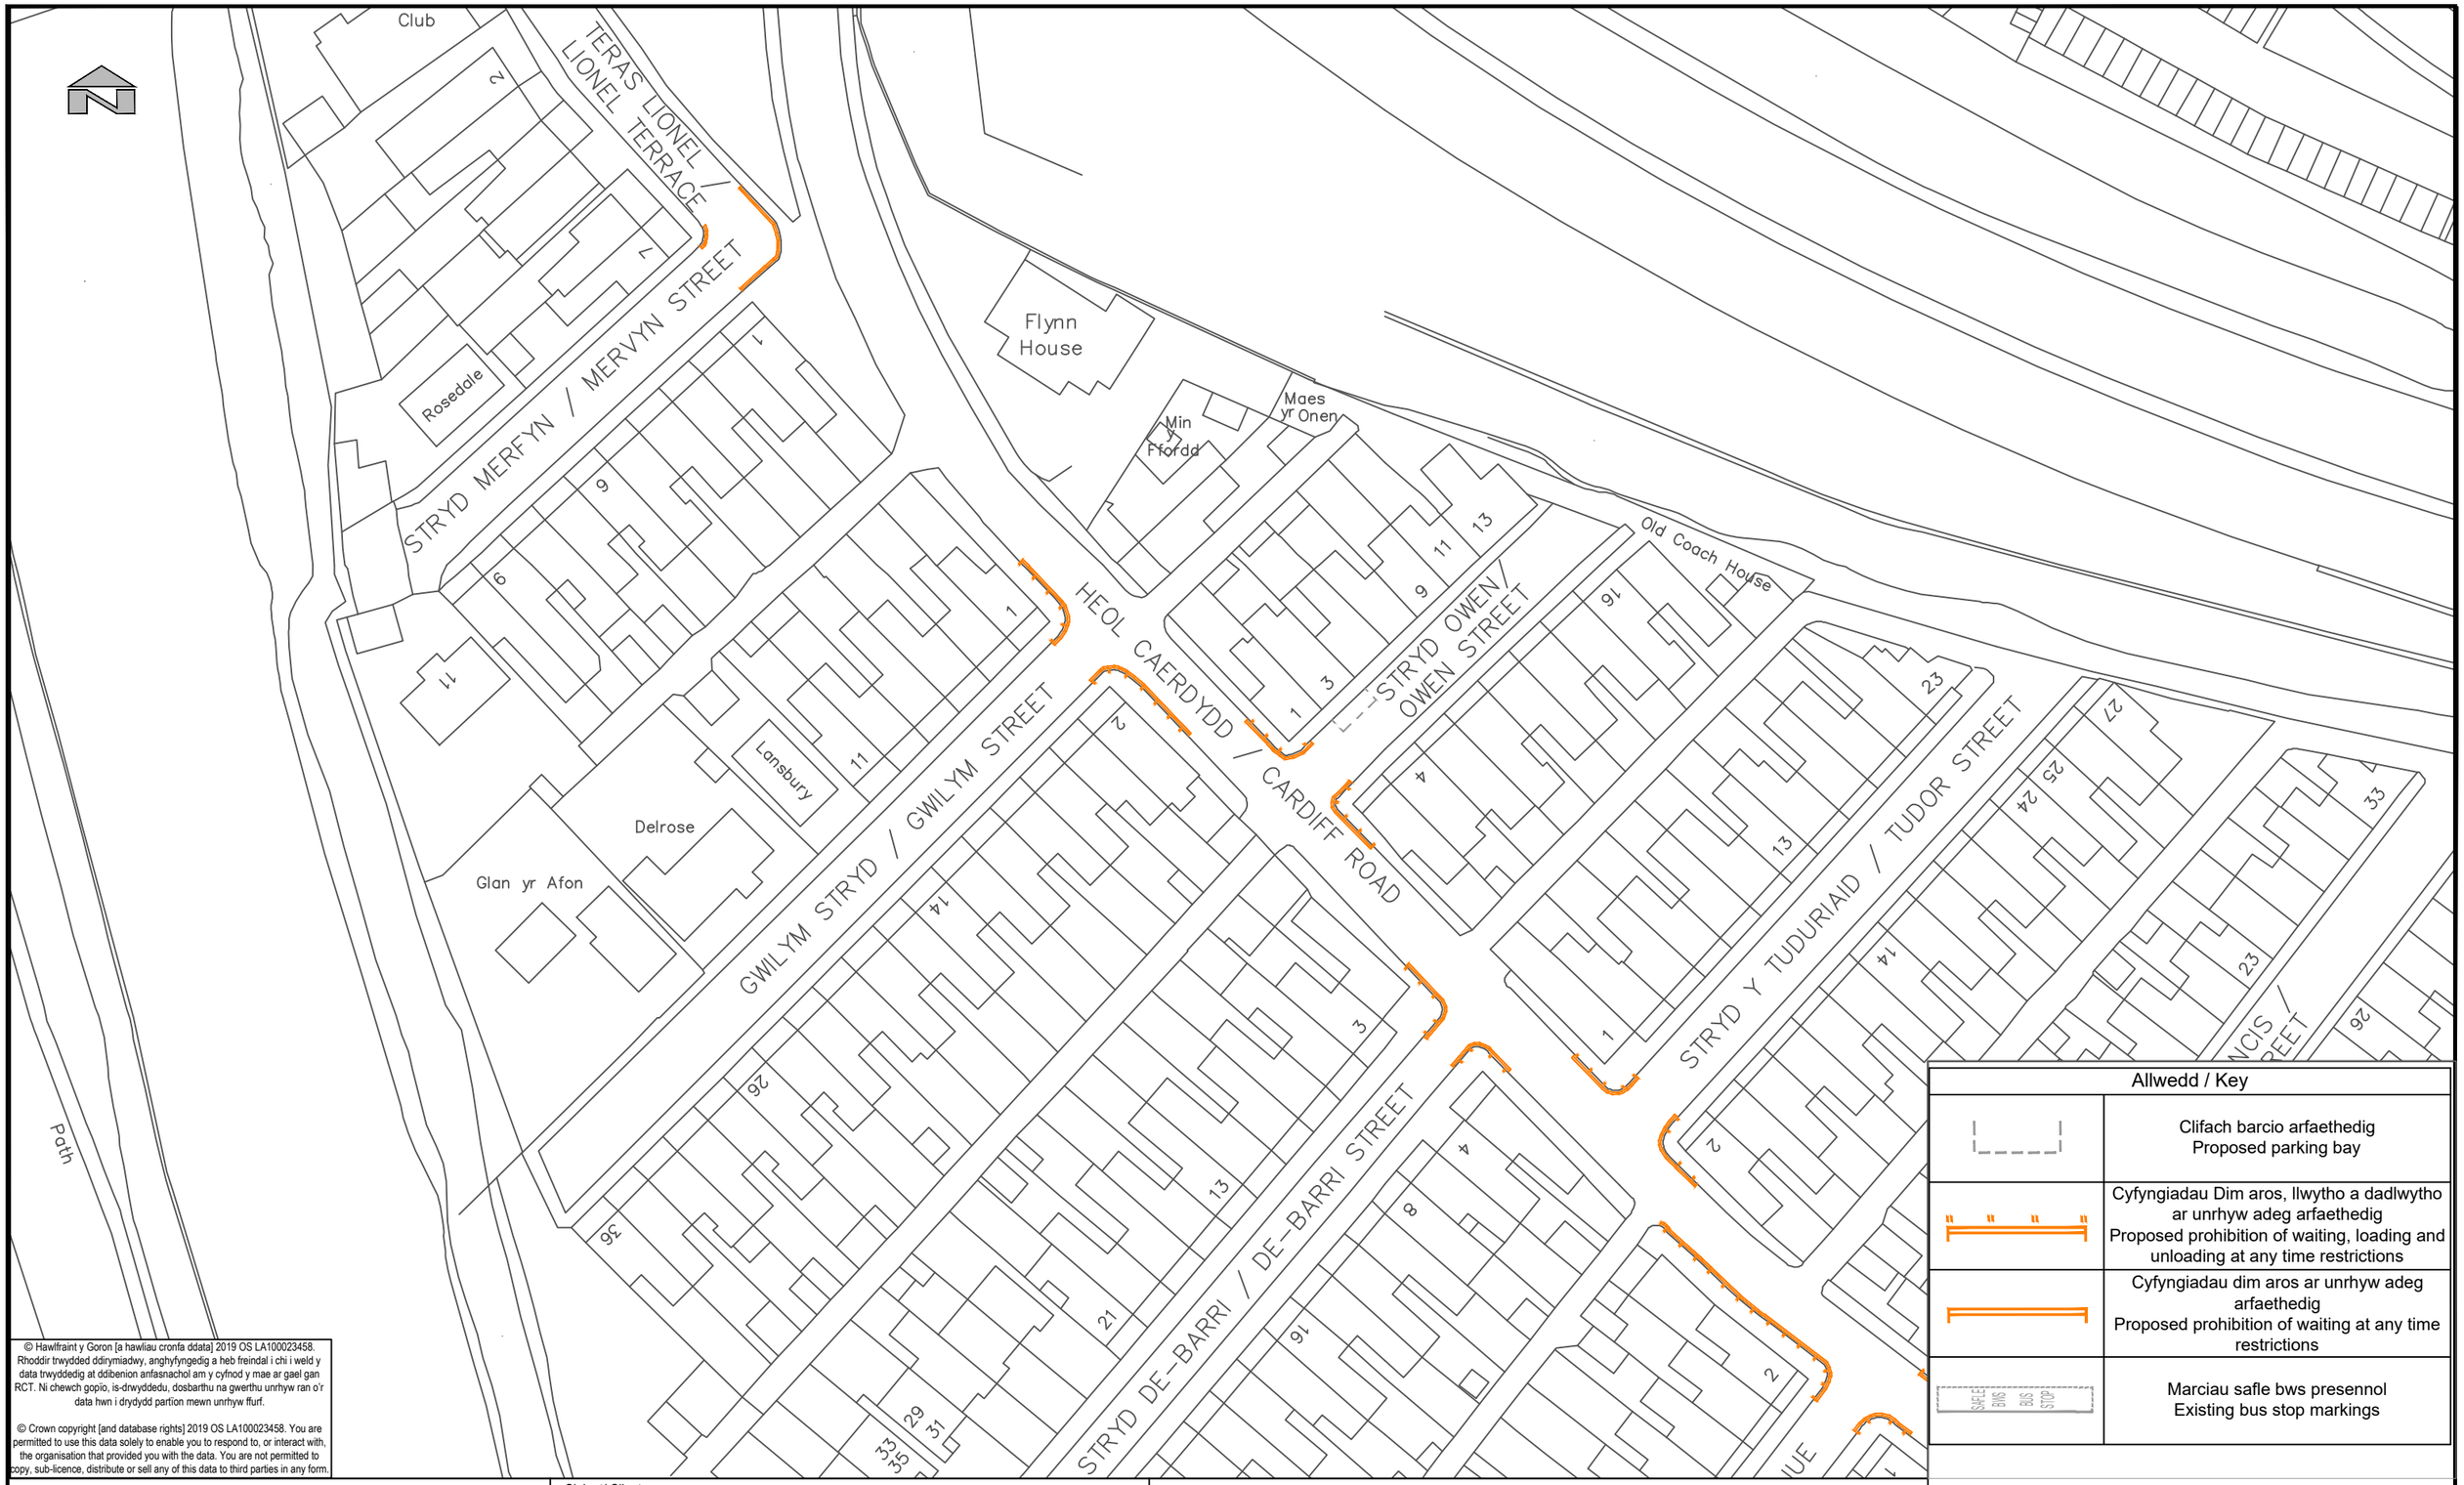


© Hawlfraint y Goron [a hawliau cronfa ddata] 2019 OS LA100023458. Rhoddir trwydded ddirymiadwy, anghyfyngedig a heb freindal i chi i weld y data trwyddedig at ddibenion anfasnachol am y cyfnod y mae ar gael gan RCT. Ni chewch gopïo, is-drwyddedu, dosbarthu na gwerthu unrhyw ran o'r data hwn i drydydd partïon mewn unrhyw ffurf.

© Crown copyright [and database rights] 2019 OS LA100023458. You are permitted to use this data solely to enable you to respond to, or interact with, the organisation that provided you with the data. You are not permitted to copy, sub-licence, distribute or sell any of this data to third parties in any form.

Allwedd / Key

	Clifach barcio arfaethedig Proposed parking bay
	Cyfyngiadau Dim aros, llwytho a dadlwytho ar unrhyw adeg arfaethedig Proposed prohibition of waiting, loading and unloading at any time restrictions
	Cyfyngiadau dim aros ar unrhyw adeg arfaethedig Proposed prohibition of waiting at any time restrictions
SAFLE BWS BUS STOP	Marciau safle bws presennol Existing bus stop markings

GWASANAETHAU RHENG-FLAEN
RHONDDA CYNON TAF

RHONDDA CYNON TAF
FRONTLINE SERVICES

UNED RHEOLI TRAFFIG / TRAFFIC MANAGEMENT
Llawr 2 | Floor 2 , 2 Llys Cadwyn, Pontypridd CF37 4TH
Ffôn/Tel: 01443 425001 Ffacs/Fax: 01443 490414

Cleient/ Client
CBS Rhondda Cynon Taf | Rhondda Cynon Taf CBC

Prosiect/ Project
Hoel Caerdydd / Cardiff Road
Ymgynghoriad cam statudol/Statutory consultation

Teitl y Llun/ Dwg Title
Cyfyngiadau dim aros, llwytho a dadlwytho ar unrhyw adeg arfaethedig
Proposed prohibition of waiting, loading and unloading at any time restrictions


Manylion Adolygiad/Revision Details | Gan/By | Dyddiad/Date | Adolygiad/ Revision

Rhif y Prosiect/ Project No.: IF904-025
Graddfa/ Scale @ A3: 1:750
Dyddiad/ Date: Aug 26
Rhif y Llun/ Dwg No.: TM26/253/PN
Adolygiad/ Revision: P02

Paratowyd gan/ Prepared by: RB
Gwiriwyd gan/ Checked by: MP
Cymeradwywyd gan/ Approved by: MP

Print Date:23/10/2026 13:26:46

O:\TRAFMAN\TM Schemes\IF904 - 2025 In Year Funding\IF904-025 - Cardiff Road, Hawthorn\2. Drawings\1. AutoCAD\IF904-025 - Cardiff Road Stat Con Plan v2.dwg

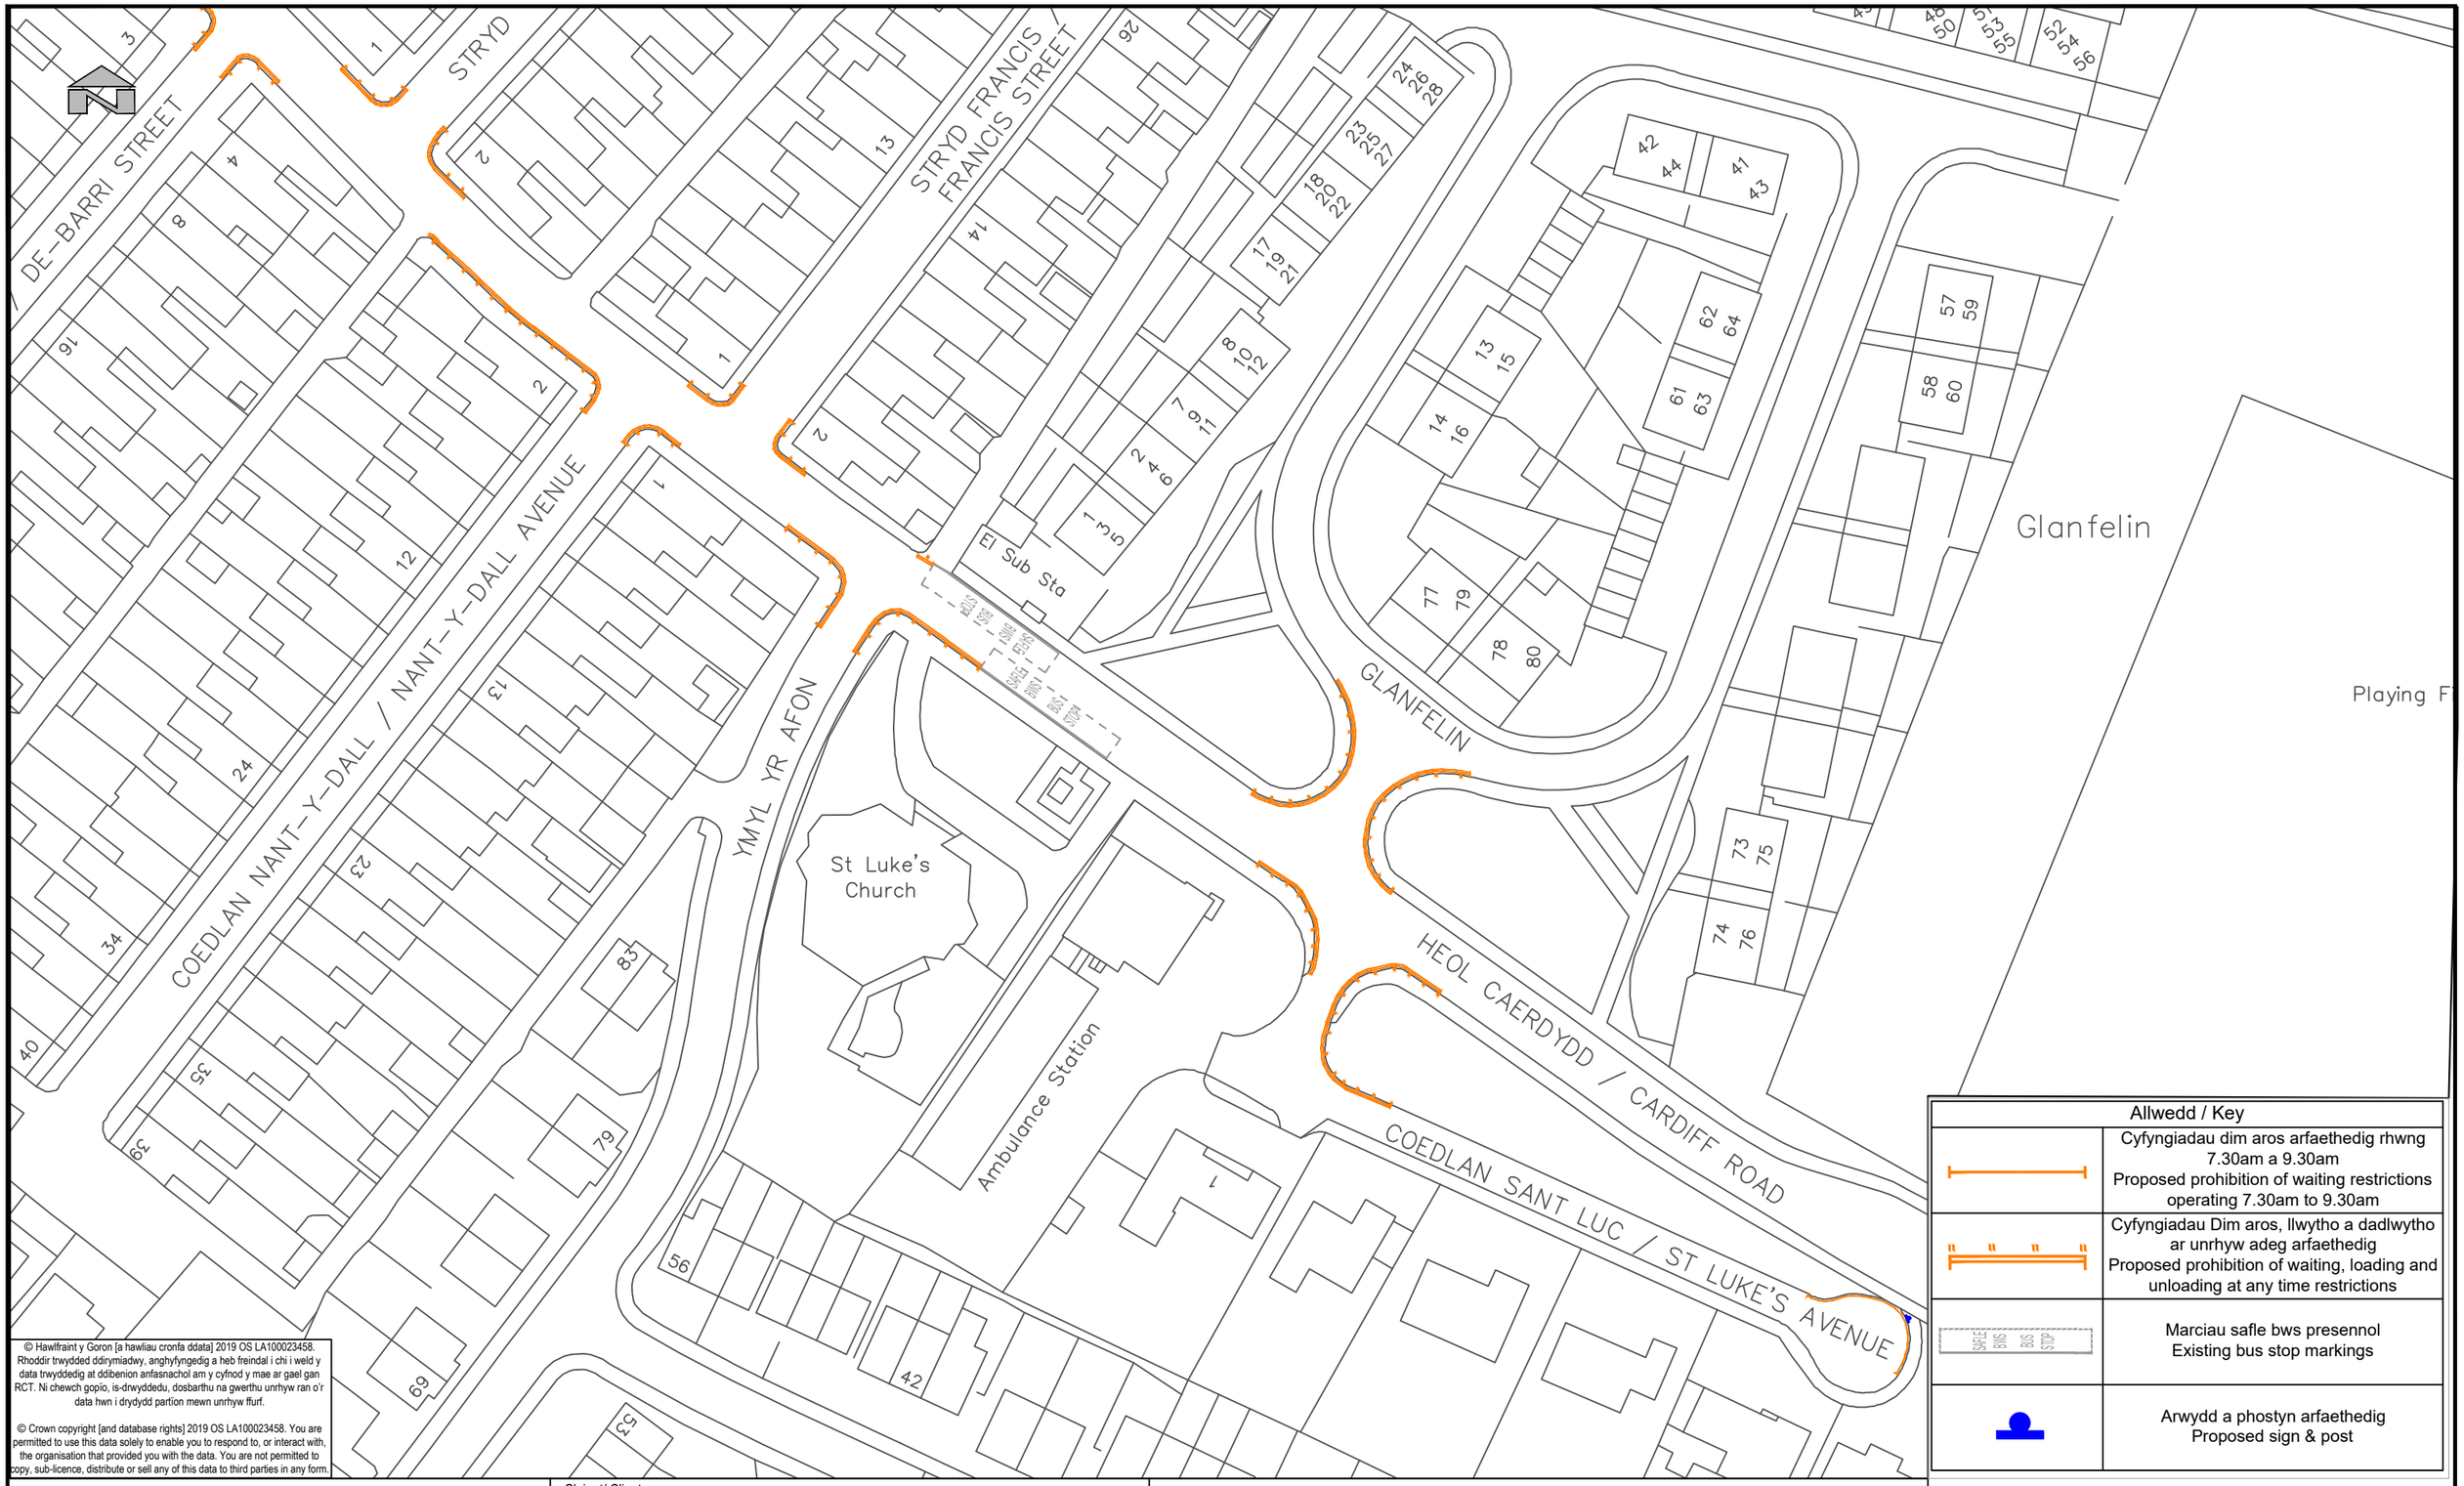

© Hawlfraint y Goron [a hawliau cronfa ddata] 2019 OS LA100023458. Rhoddir trwydded ddirymiadwy, anghyfyngedig a heb freindal i chi i weld y data trwyddedig at ddibenion anfasnachol am y cyfnod y mae ar gael gan RCT. Ni chewch gopïo, is-drwyddedu, dosbarthu na gwerthu unrhyw ran o'r data hwn i drydydd partïon mewn unrhyw ffurf.

© Crown copyright [and database rights] 2019 OS LA100023458. You are permitted to use this data solely to enable you to respond to, or interact with, the organisation that provided you with the data. You are not permitted to copy, sub-licence, distribute or sell any of this data to third parties in any form.

Allwedd / Key

	Cyfyngiadau dim aros arfaethedig rhwng 7.30am a 9.30am Proposed prohibition of waiting restrictions operating 7.30am to 9.30am
	Cyfyngiadau Dim aros, llwytho a dadlwytho ar unrhyw adeg arfaethedig Proposed prohibition of waiting, loading and unloading at any time restrictions
SAFE BUS STOP	Marciau safle bws presennol Existing bus stop markings
	Arwydd a phostyn arfaethedig Proposed sign & post

GWASANAETHAU RHENG-FLAEN
RHONDDA CYNON TAF

RHONDDA CYNON TAF
FRONTLINE SERVICES

UNED RHEOLI TRAFFIG / TRAFFIC MANAGEMENT
Llawr 2 | Floor 2 , 2 Llys Cadwyn, Pontypridd CF37 4TH
Ffôn/Tel: 01443 425001 Ffacs/Fax: 01443 490414

Cleient/ Client

CBS Rhondda Cynon Taf | Rhondda Cynon Taf CBC

Prosiect/ Project

Hoel Caerdydd / Cardiff Road

Ymgynghoriad cam statudol/Statutory consultation

Teitl y Llun/ Dwg Title

Cyfyngiadau dim aros, llwytho a dadlwytho ar unrhyw adeg arfaethedig
Proposed prohibition of waiting, loading and unloading at any time restrictions

Manylion Adolygiad/Revision Details	Gan/By	Dyddiad/Date	Adolygiad/ Revision


Rhif y Prosiect/ Project No.	Graddfa/ Scale @ A3	Dyddiad/ Date
IF904-025	1:750	Aug 26

Rhif y Llun/ Dwg No.	Adolygiad/ Revision
TM26/253/PN	P02

Paratowyd gan/ Prepared by:	Gwiriwyd gan/ Checked by:	Cymeradwywyd gan/ Approved by:
RB	MP	MP

Print Date:23/10/2026 13:26:59

O:\TRAFMAN\TM Schemes\IF904 - 2025 In Year Funding\IF904-025 - Cardiff Road, Hawthorn\2. Drawings\1. AutoCAD\IF904-025 - Cardiff Road Stat Con Plan v2.dwg

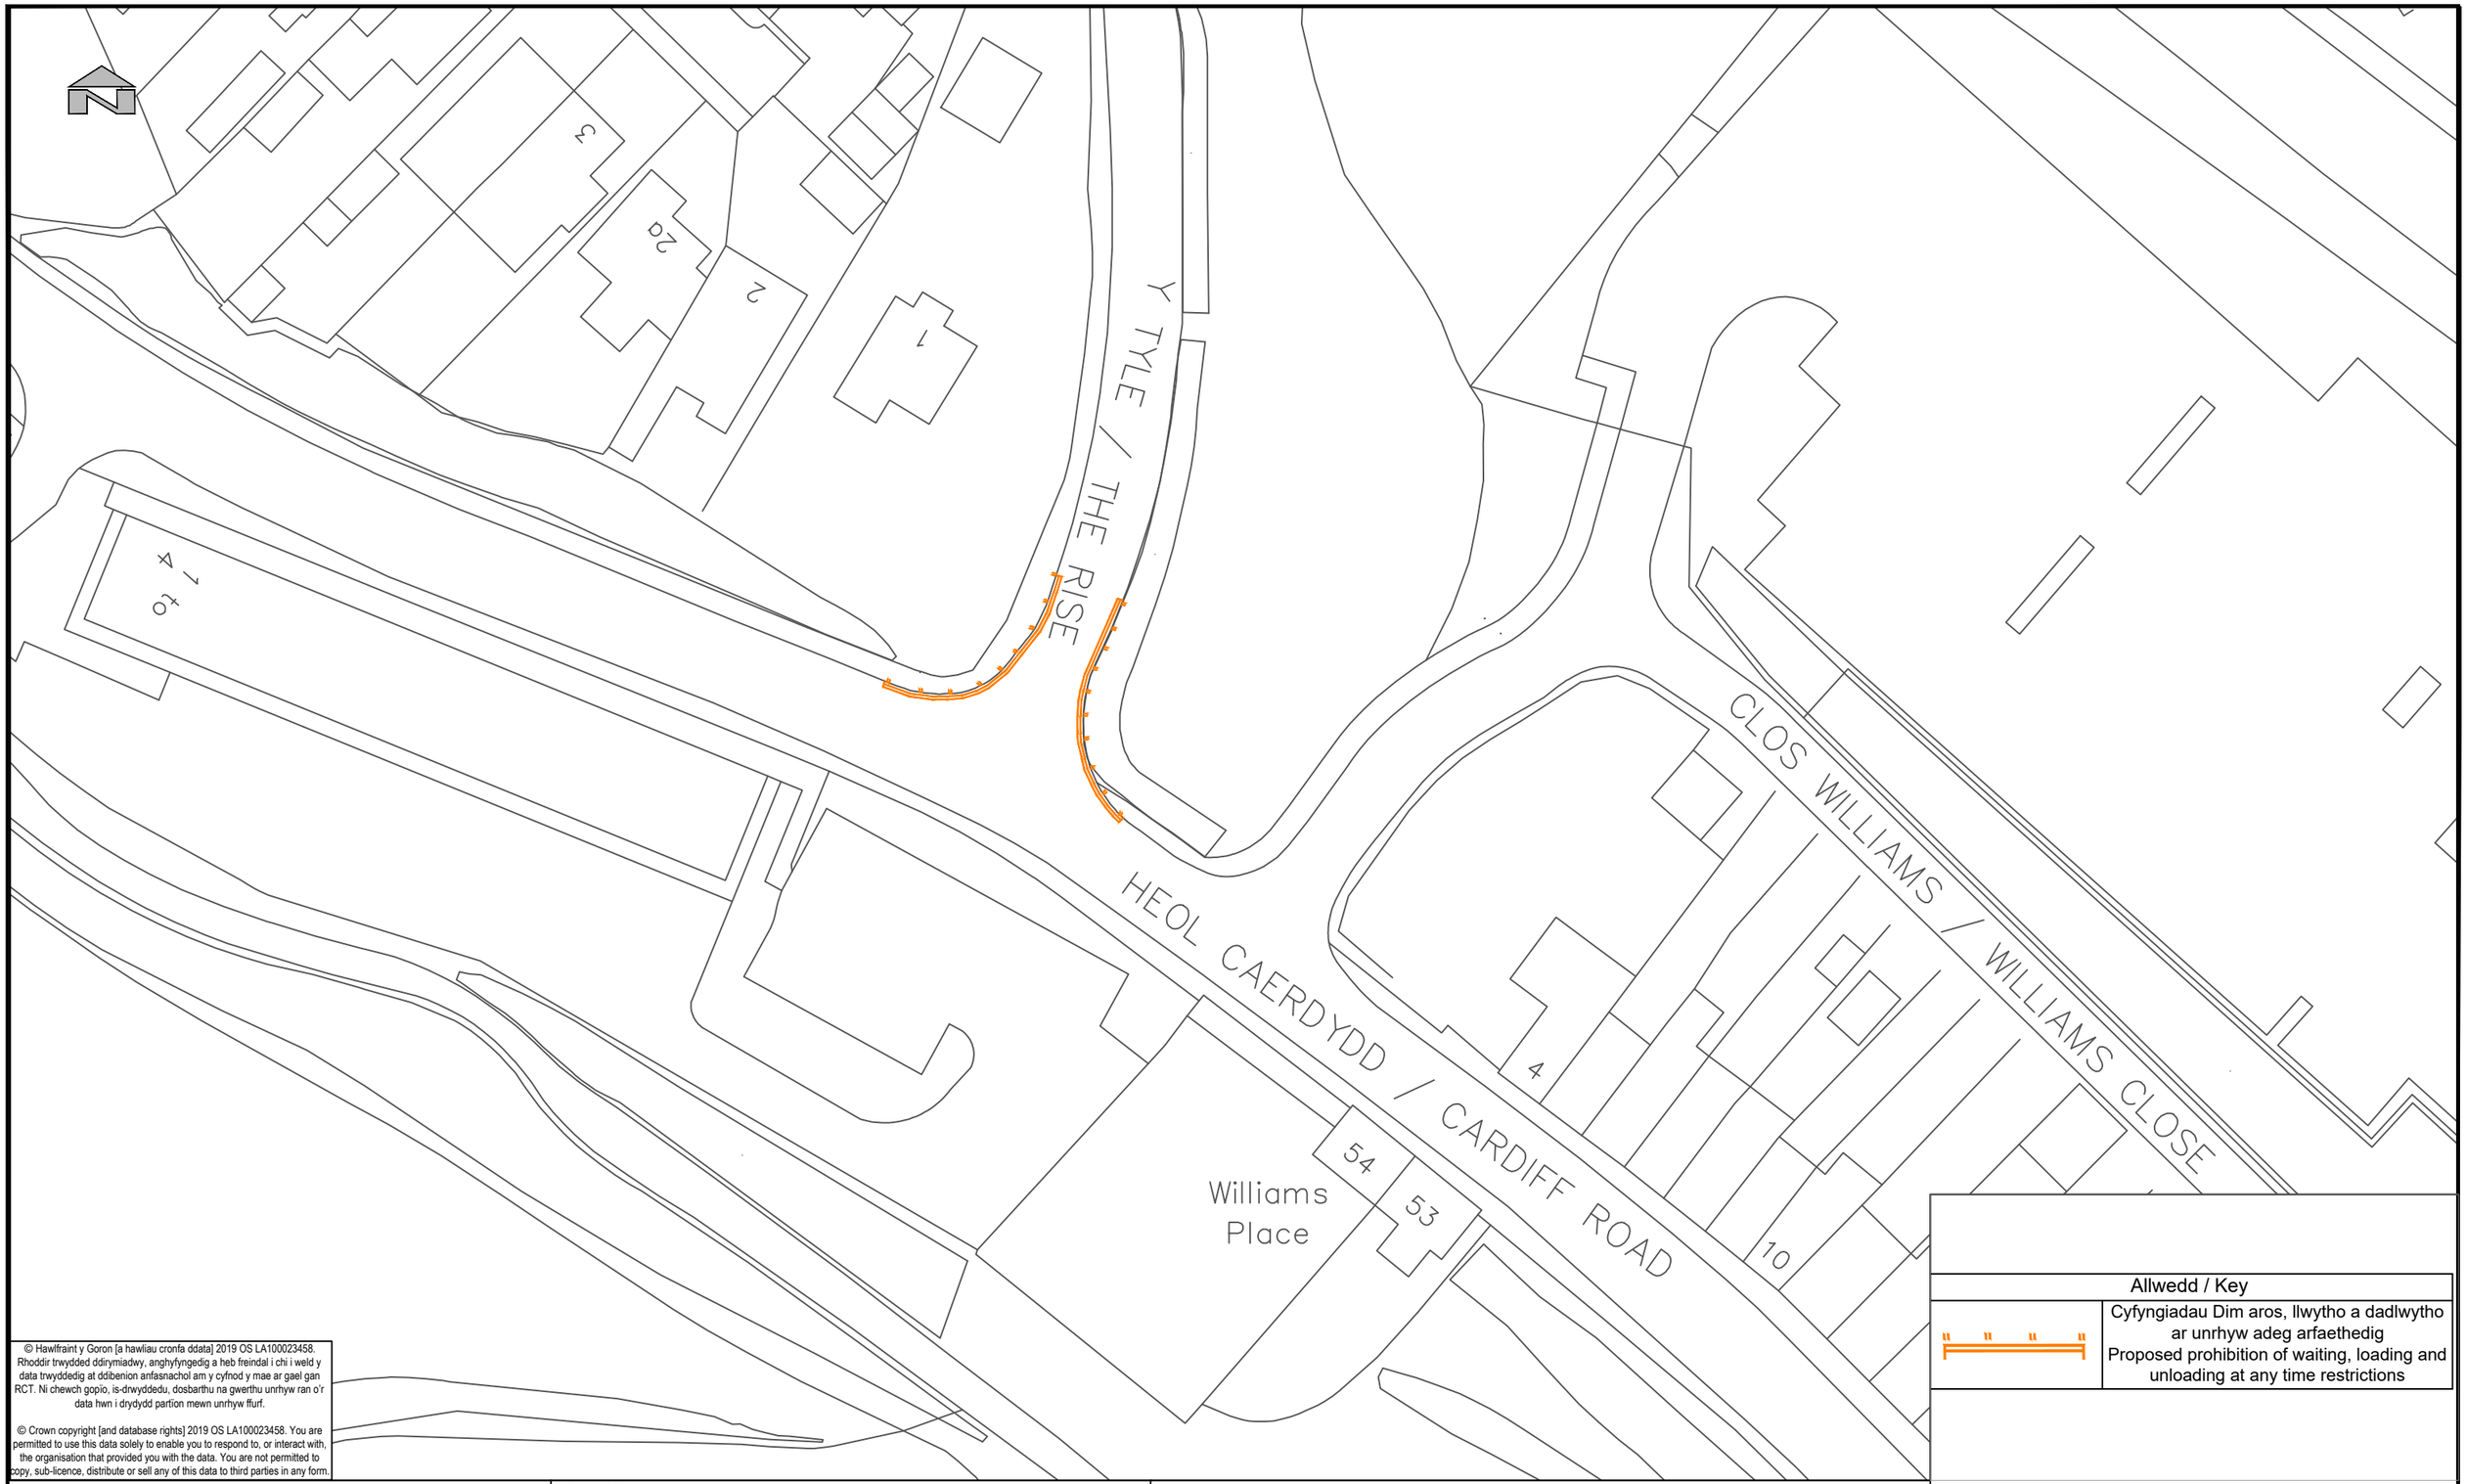

© Hawlfraint y Goron [a hawliau cronfa ddata] 2019 OS LA100023458. Rhoddir trwydded ddirymiadwy, anghyfyngedig a heb freindal i chi i weld y data trwyddedig at ddibenion anfasnachol am y cyfnod y mae ar gael gan RCT. Ni chewch gopïo, is-drwyddedu, dosbarthu na gwerthu unrhyw ran o'r data hwn i drydydd partïon mewn unrhyw ffurf.

© Crown copyright [and database rights] 2019 OS LA100023458. You are permitted to use this data solely to enable you to respond to, or interact with, the organisation that provided you with the data. You are not permitted to copy, sub-licence, distribute or sell any of this data to third parties in any form.

Allwedd / Key

	Cyfyngiadau Dim aros, llwytho a dadlwytho ar unrhyw adeg arfaethedig Proposed prohibition of waiting, loading and unloading at any time restrictions

RHONDDA CYNON TAF

GWASANAETHAU RHENG-FLAEN
RHONDDA CYNON TAF

RHONDDA CYNON TAF
FRONTLINE SERVICES

UNED RHEOLI TRAFFIG / TRAFFIC MANAGEMENT
Llawr 2 | Floor 2 , 2 Llys Cadwyn, Pontypridd CF37 4TH
Ffôn/Tel: 01443 425001 Ffacs/Fax: 01443 490414

Cleient/ Client

CBS Rhondda Cynon Taf | Rhondda Cynon Taf CBC

Prosiect/ Project

Y Tyle / The Rise

Ymgynghoriad cam statudol/Statutory consultation

Teitl y Llun/ Dwg Title

Cyfyngiadau dim aros, llwytho a dadlwytho ar unrhyw adeg arfaethedig
Proposed prohibition of waiting, loading and unloading at any time restrictions

Manylion Adolygiad/Revision Details | Gan/By | Dyddiad/Date | Adolygiad/ Revision

Rhif y Prosiect/ Project No.	Graddfa/ Scale @ A3	Dyddiad/ Date
IF904-025	1:500	Aug 26

Rhif y Llun/ Dwg No.	Adolygiad/ Revision
TM26/253/PN	P02

Paratowyd gan/ Prepared by:	Gwiriwyd gan/ Checked by:	Cymeradwywyd gan/ Approved by:
RB	MP	MP

Print Date:23/10/2026 13:26:55

O:\TRAFMAN\TM Schemes\IF904 - 2025 In Year Funding\IF904-025 - Cardiff Road, Hawthorn\2. Drawings\1. AutoCAD\IF904-025 - Cardiff Road Stat Con Plan v2.dwg



© Hawlfraint y Goron [a hawliau cronfa ddata] 2019 OS LA100023458. Rhoddir trwydded ddirymiadwy, anghyfyngedig a heb freindal i chi i weld y data trwyddedig at ddibenion arfasnachol am y cyfnod y mae ar gael gan RCT. Ni chewch gopïo, is-drwyddedu, dosbarthu na gwerthu unrhyw ran o'r data hwn i drydydd partïon mewn unrhyw ffurf.

© Crown copyright [and database rights] 2019 OS LA100023458. You are permitted to use this data solely to enable you to respond to, or interact with, the organisation that provided you with the data. You are not permitted to copy, sub-licence, distribute or sell any of this data to third parties in any form.

Allwedd / Key

Cyfyngiadau Dim aros, llwytho a dadlwytho ar unrhyw adeg arfaethedig
Proposed prohibition of waiting, loading and unloading at any time restrictions

RHONDDA CYNON TAF

GWASANAETHAU RHENG-FLAEN
RHONDDA CYNON TAF

RHONDDA CYNON TAF
FRONTLINE SERVICES

UNED RHEOLI TRAFFIG / TRAFFIC MANAGEMENT
Llawr 2 | Floor 2 , 2 Llys Cadwyn, Pontypridd CF37 4TH
Ffôn/Tel: 01443 425001 Ffacs/Fax: 01443 490414

Cleient/ Client

CBS Rhondda Cynon Taf | Rhondda Cynon Taf CBC

Prosiect/ Project

Clos Maes-Teg / Fairfield Close

Ymgynghoriad cam statudol/Statutory consultation

Teitl y Llun/ Dwg Title

Cyfyngiadau dim aros, llwytho a dadlwytho ar unrhyw adeg arfaethedig
Proposed prohibition of waiting, loading and unloading at any time restrictions

Manylion Adolygiad/Revision Details	Gan/By	Dyddiad/Date	Adolygiad/ Revision

Rhif y Prosiect/ Project No.	Graddfa/ Scale @ A3	Dyddiad/ Date
IF904-025	1:500	Aug 26

Rhif y Llun/ Dwg No.	Adolygiad/ Revision
TM26/253/PN	P02

Paratowyd gan/ Prepared by:	Gwiriwyd gan/ Checked by:	Cymeradwywyd gan/ Approved by:
RB	MP	MP

Print Date:23/10/2026 13:26:51

O:\TRAFMAN\TM Schemes\IF904 - 2025 In Year Funding\IF904-025 - Cardiff Road, Hawthorn\2. Drawings\1. AutoCAD\IF904-025 - Cardiff Road Stat Con Plan v2.dwg