PEIDIWCH Â GRADDIO / DO NOT SCALE

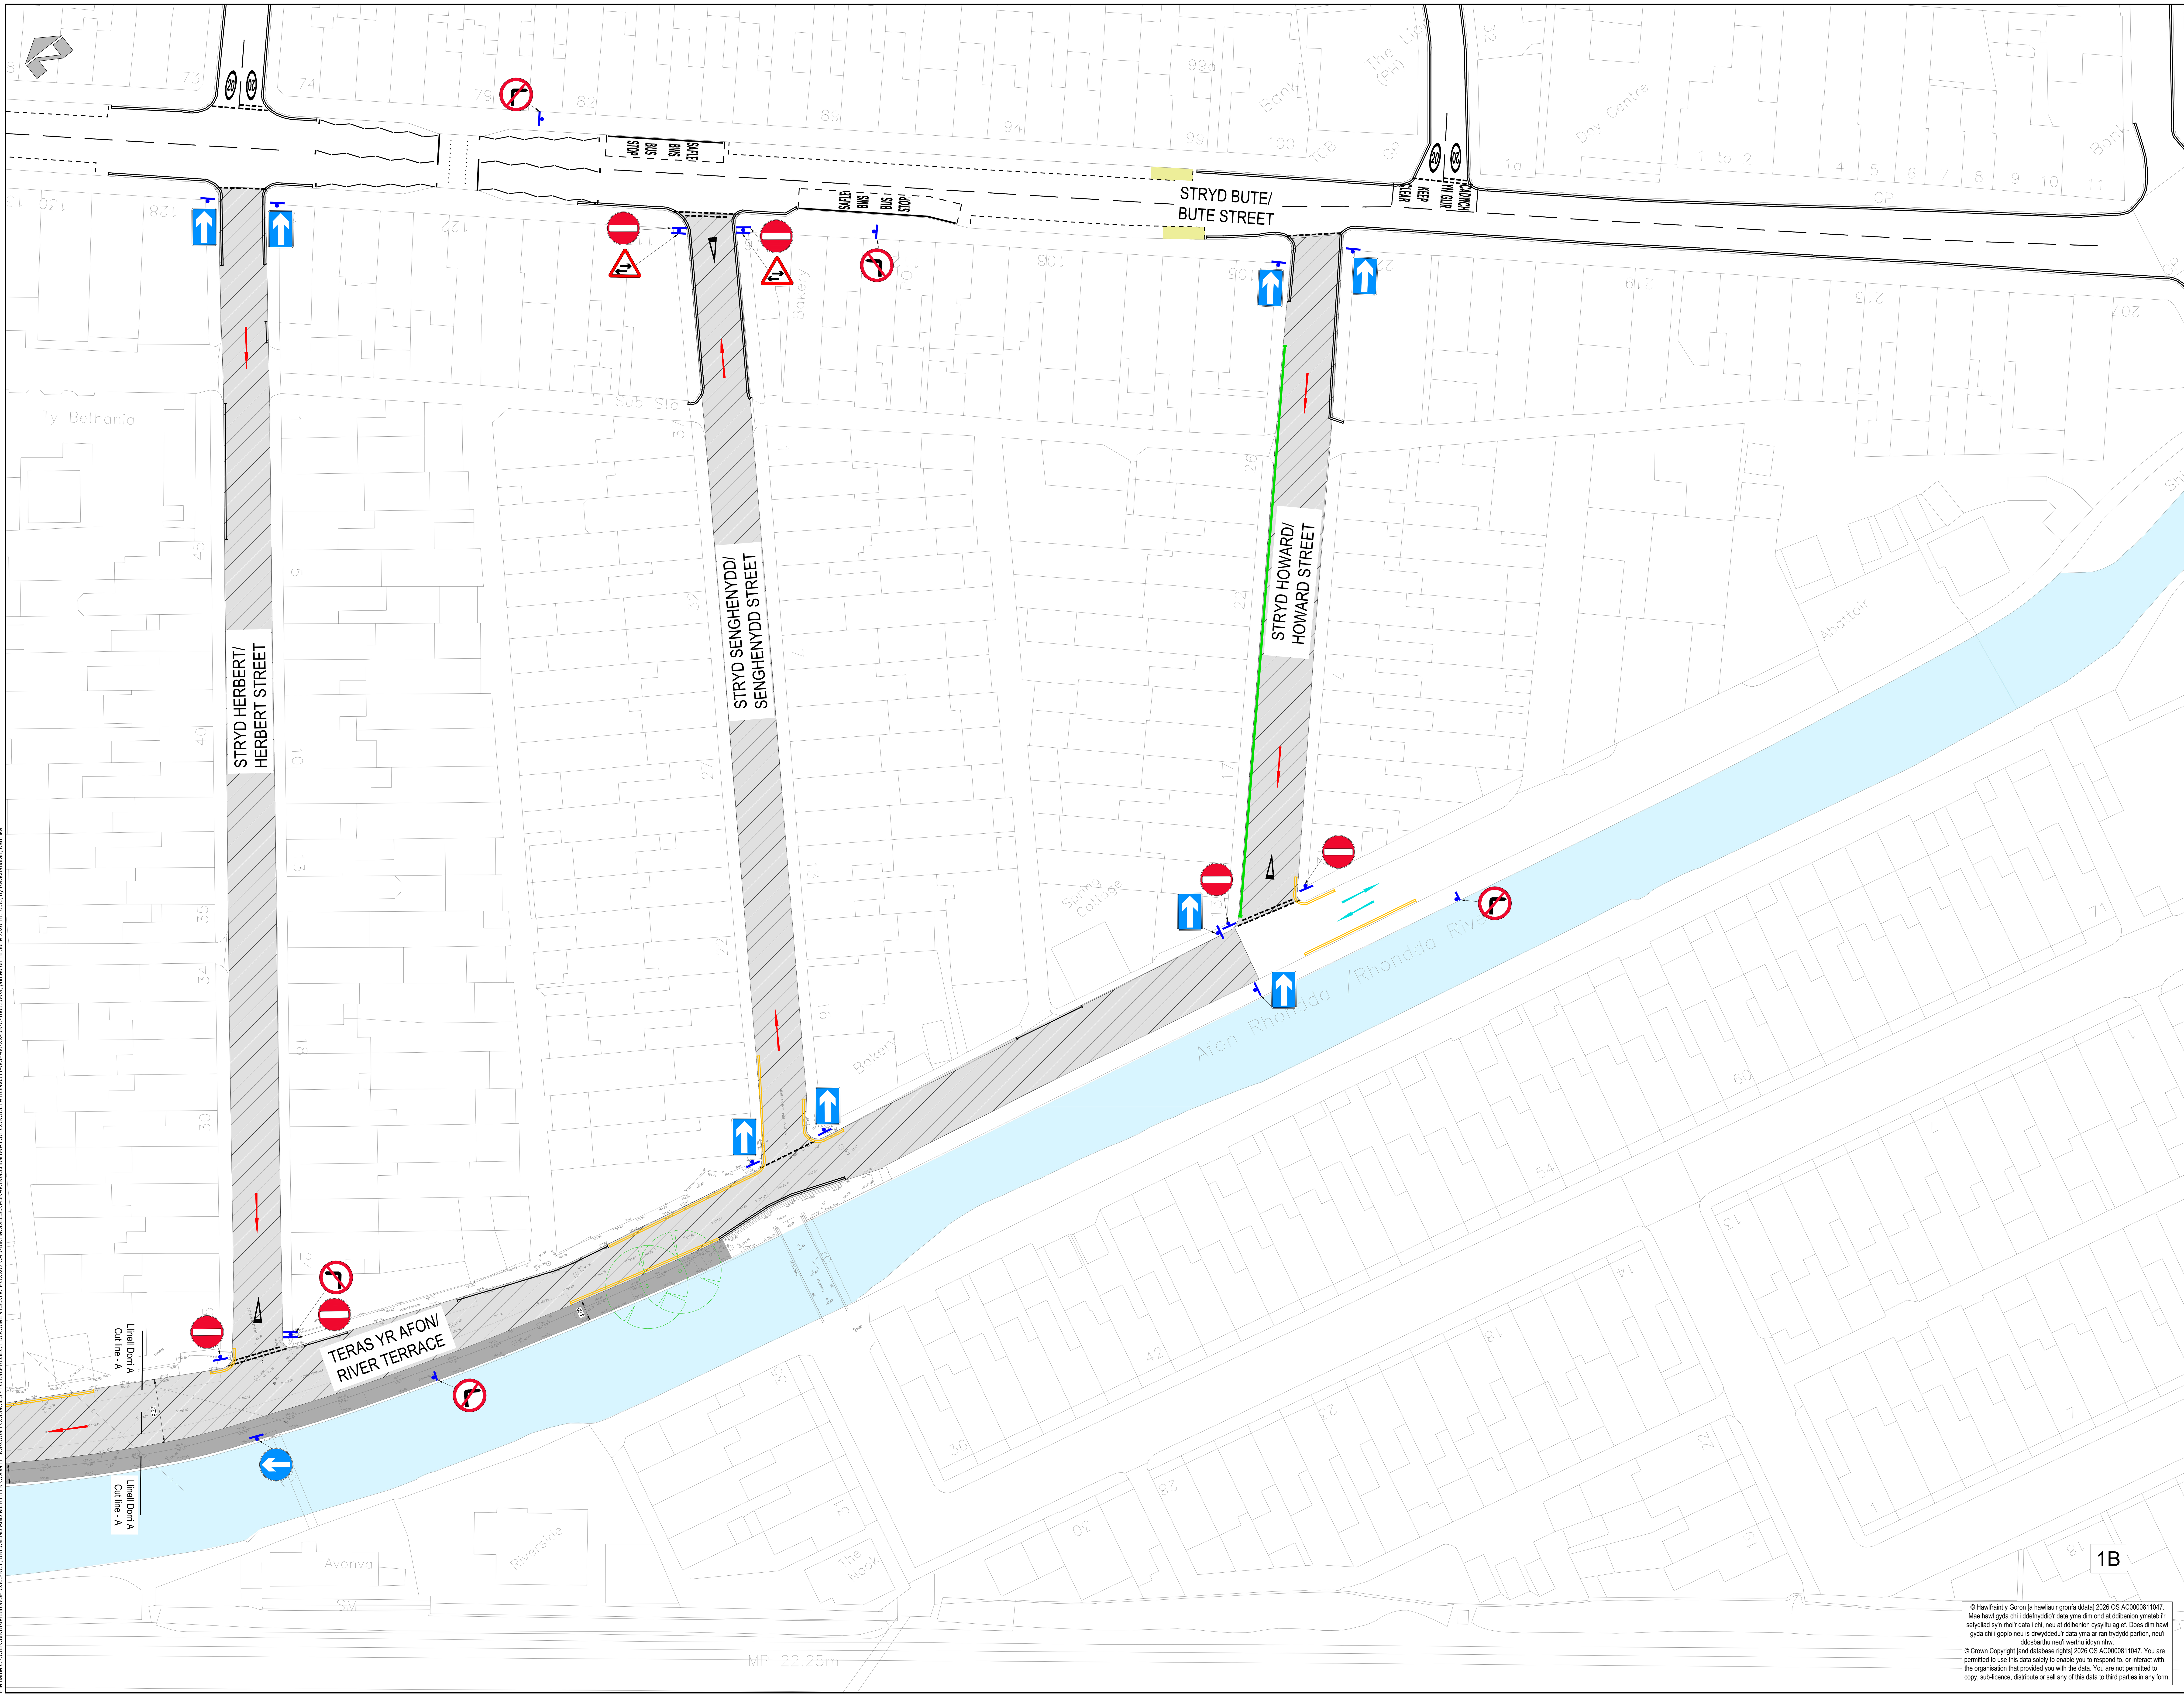

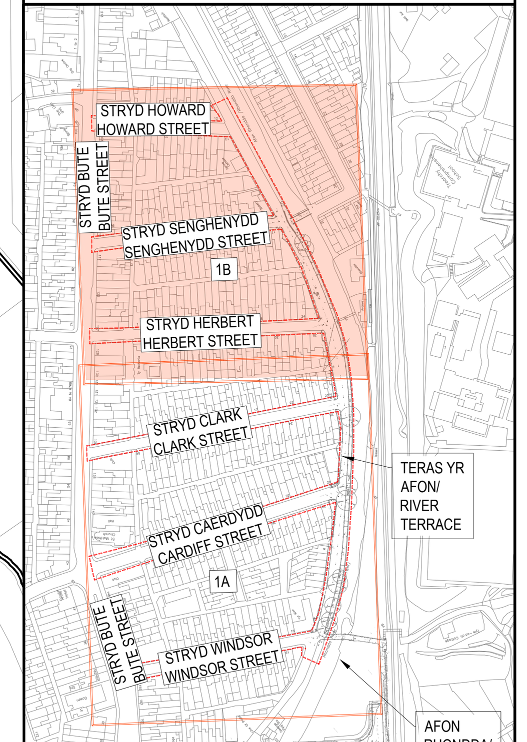

Cynllun Lleoliad y Safle/
Site Location Plan
(NTS)

Eglurhad/Legend

- Lleoliad y safle/ Site location
- Llwybr Troed/Llwybr Beicio Defnydd a Rennir Arfaethedig/ Proposed Shared Use Footway/Cycleway
- Cynnig arfaethedig i estyn y palmant/ Proposed Build-out
- Afon Rhondda/ River Rhondda
- Stryd unffordd arfaethedig/ Proposed one-way street
- Marciau dim aros presennol/ Existing Prohibition of waiting markings
- Marciau Dim Aros Arfaethedig/ Proposed Prohibition of waiting markings
- Cynnig i dynnu coed/ Proposed tree removal
- Palmant botymog/ Tactile paving
- Palmant botymog 'corduroy'/ Corduroy paving
- Cilfachau Parcio Estynedig/ Proposed parking bays
- Marciau Ffordd Presennol/ Existing road markings
- Dileu cyfyngiadau parcio presennol/ Existing parking restrictions removed
- Arwyddion arfaethedig/ Proposed signage
- Cyfeiriad y traffig (unffordd)/ Direction of traffic (one way)
- Cyfeiriad y traffig (dwy ffordd)/ Direction of traffic (two way)

REV	DATE	BY	DESCRIPTION	CHK	APP
P05	18/06/2026	KR	WELSH TRANSLATION ADDED	PS	PS
P04	11/06/2026	KR	OS MAP DESCRIPTION AND PARKING RESTRICTION REMVOAL UPDATED	PS	PS
P03	04/06/2026	KR	EXISTING ROAD MARKINGS ON BUTE STREET AND WAITING RESTRICTIONS ARE ADDED BASED ON SWEPT PATH ASSESSMENTS	PS	PS
P02	12/03/2026	KR	NO RIGHT AND NO LEFT SIGN ADDED AS PER COMMENTS	PS	PS
P01	23/02/2026	PR	FIRST ISSUE	PS	PS

DRAWING STATUS:
S2 - FOR INFORMATION

1 Capital Quarter, Tyndall St, Cardiff, CF10 4BZ, UK
T+ 44 (0) 292 076 9200
wsp.com

CLIENT:
Cyngor Bwrdeistref Sirol Rhondda Cynon Taf

Rhondda Cynon Taf County Borough Council

PROJECT:
Llwybr Teithio Llesol Treorci i Dreherbert
Treorchy to Treherbert Active Travel Route

TITLE:
Cam 3 - Llwybr a Rennir gyda Stryd Unffordd, Taflen 2 o 2
Phase 3 - Shared Use Route with One-way Street (Sheet 2 of 2)

SCALE @ A0:	CHECKED:		APPROVED:
N.T.S	PS		PS
PROJECT No:	DESIGNED:	DRAWN:	DATE:
UK0041134.0311	KR	PR	18-06-2026

DRAWING No: 0311-WSP-66-XX-DR-C-1004
REV: P05

© Hawlfraint y Goron [a hawliau'r gronfa ddata] 2026 OS AC0000811047. Mae hawl gyda chi i ddefnyddio'r data yma dim ond at ddibenion ymateb i'r sefydliad sy'n rhoi'r data i chi, neu at ddibenion cysylltu ag ef. Does dim hawl gyda chi i gopïo neu is-drwyddedu'r data yma ar ran trydydd partïon, neu'i ddosbarthu neu'i werthu iddyn nhw.
© Crown Copyright [and database rights] 2026 OS AC0000811047. You are permitted to use this data solely to enable you to respond to, or interact with, the organisation that provided you with the data. You are not permitted to copy, sub-licence, distribute or sell any of this data to third parties in any form.

© WSP UK Ltd